ARUN DISTRICT COUNCIL: BR/347/07/

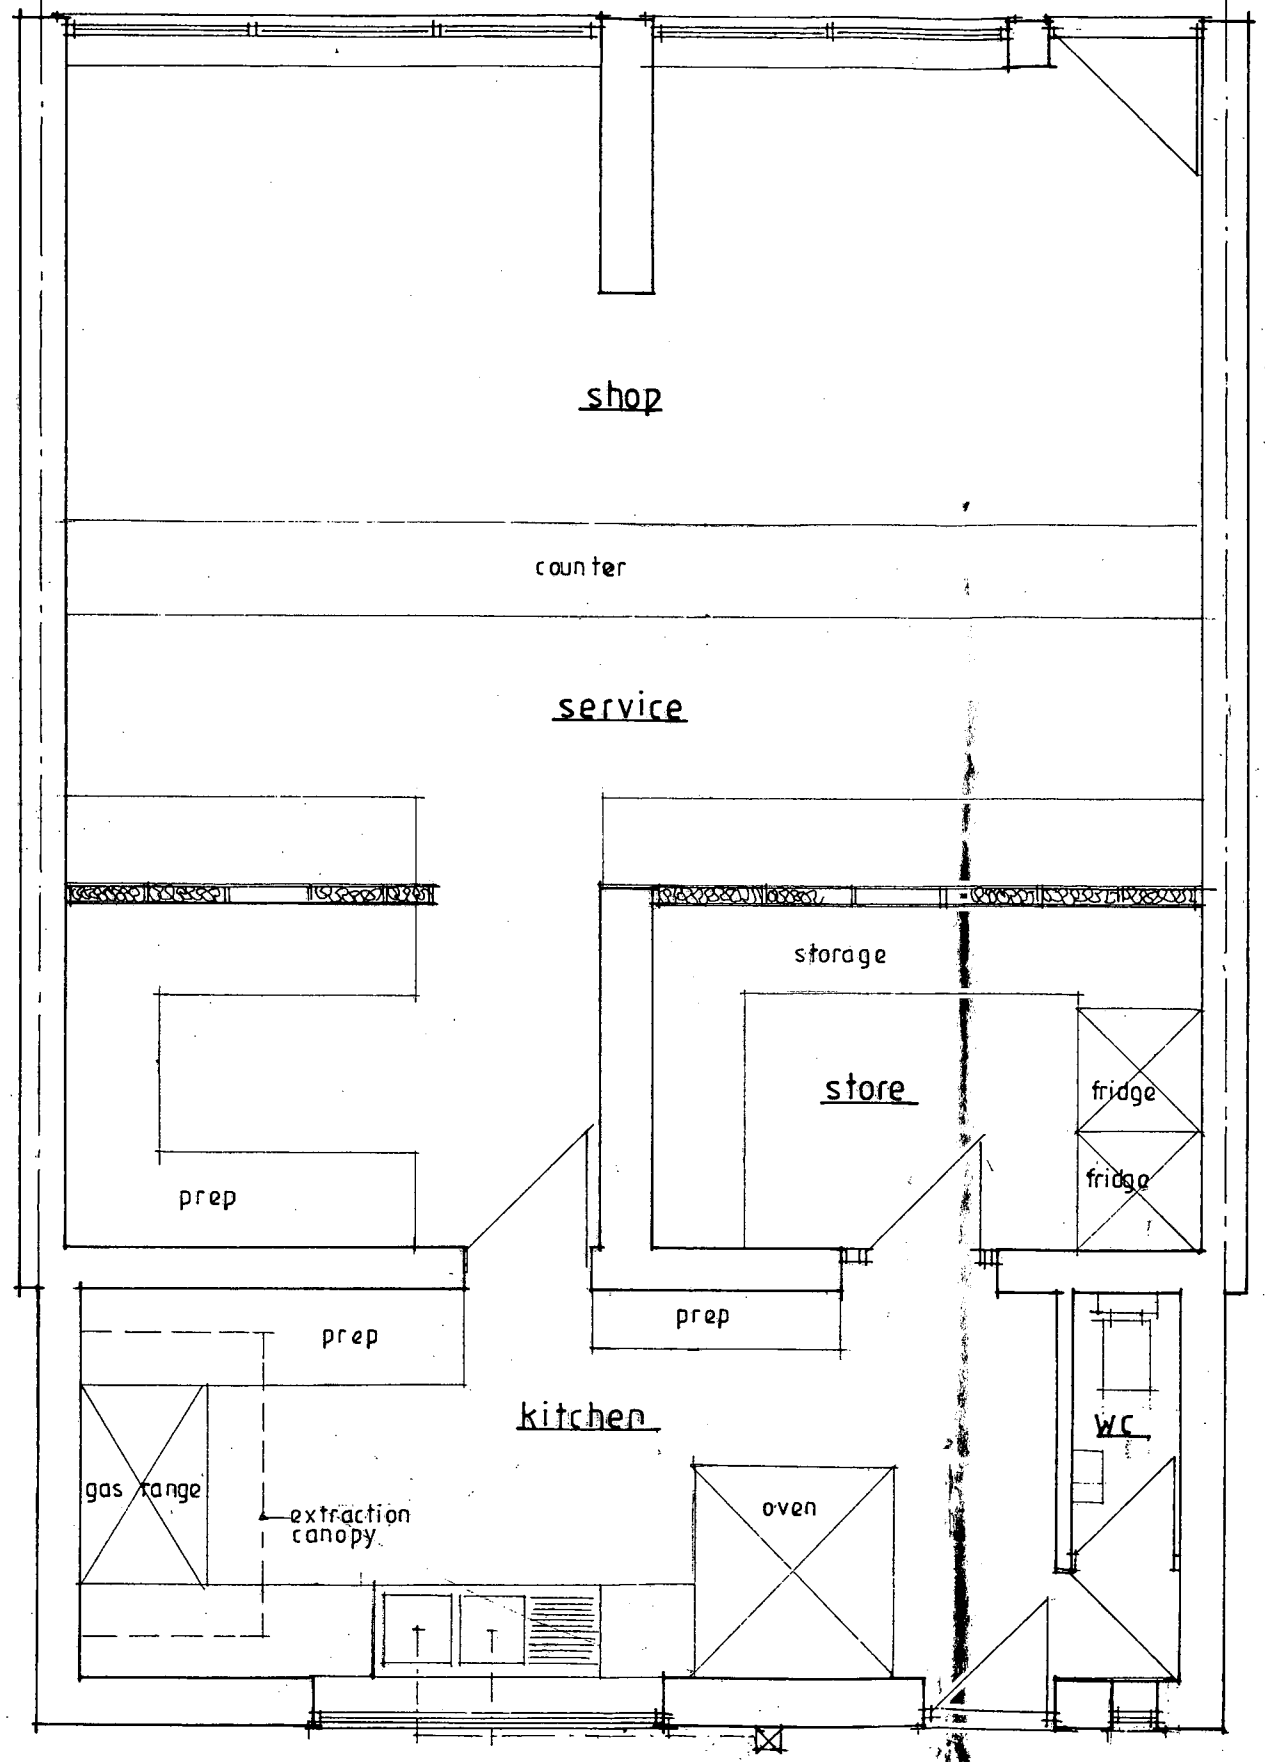

Proposed Ground Floor Plan

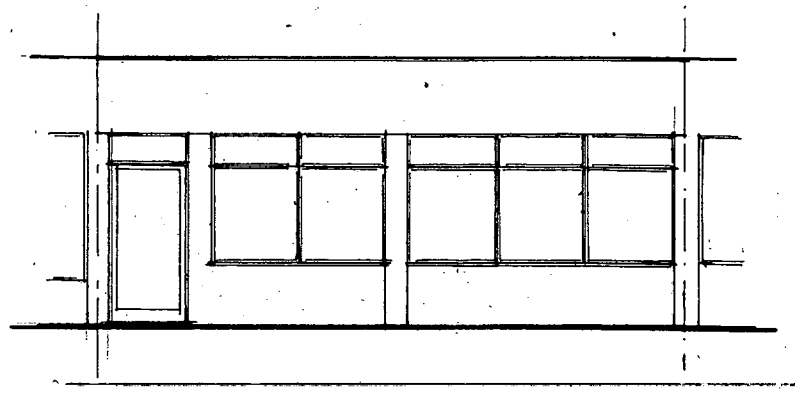

Front Elevation

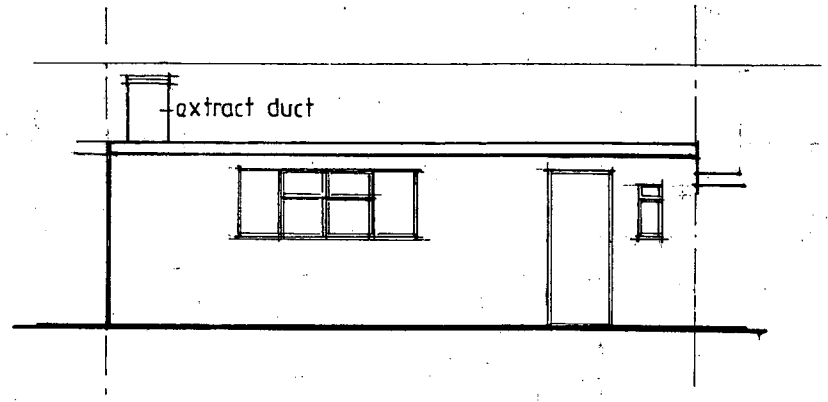

Rear Elevation

J P Tupper Associates
20 Sudley Road
Bognor Regis
West Sussex

57 Hawthorn Road
Bognor Regis
West Sussex

Change of Use.

Proposed Ground Floor Plan & Elevations.

Scale: 1:50 & 1:100.

Date: August 2007.

Drg No.: 6191/02

All dimensions to be checked on site.
Do not scale except for planning purposes.