ARUN DISTRICT COUNCIL:BR/347/07/ 19/11/2007

ARUN DISTRICT COUNCIL
No. BR 347/07
SUBSTITUTION PLUS ADDITIONAL PLANS.
RECEIVED 30-11-07

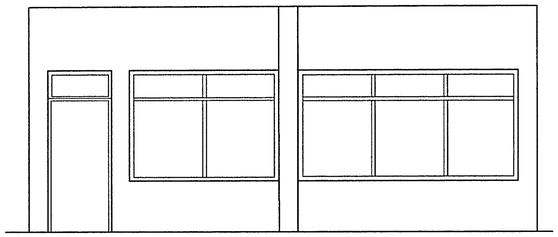

FRONT ELEVATION

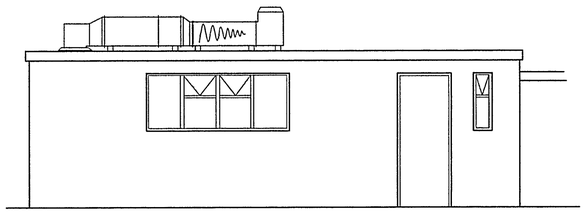

REAR ELEVATION

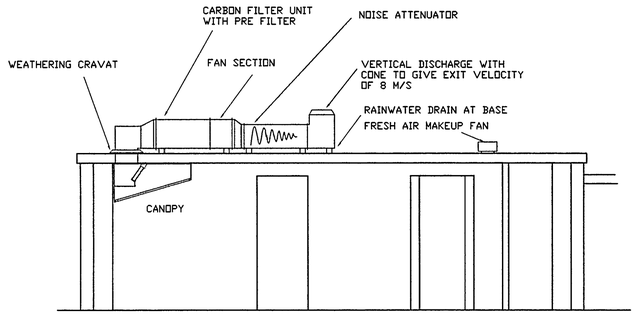

SECTION THROUGH KITCHEN

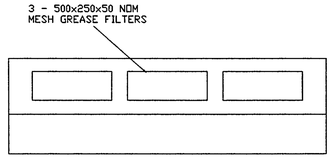

FRONT ELEVATION

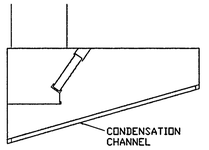

SIDE ELEVATION/SECTION

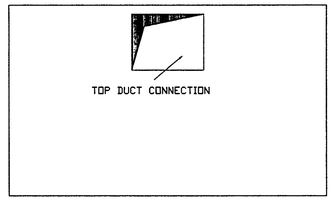

PLAN

DETAIL OF CANOPY. scale 1:20

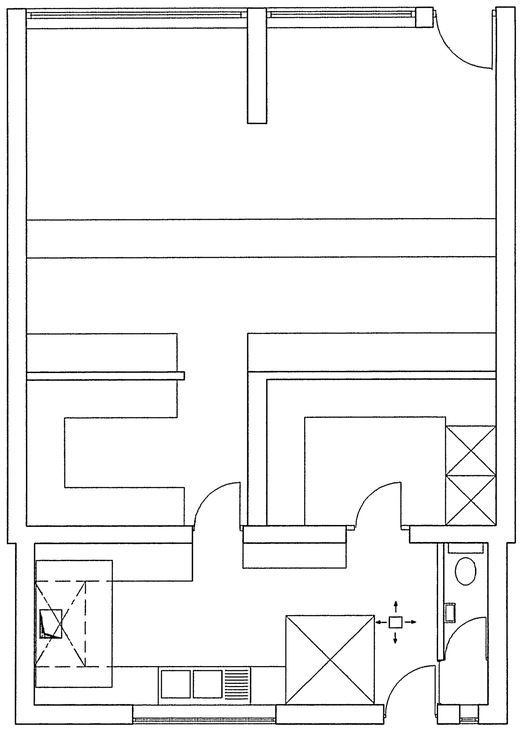

GENERAL INTERNAL PLAN

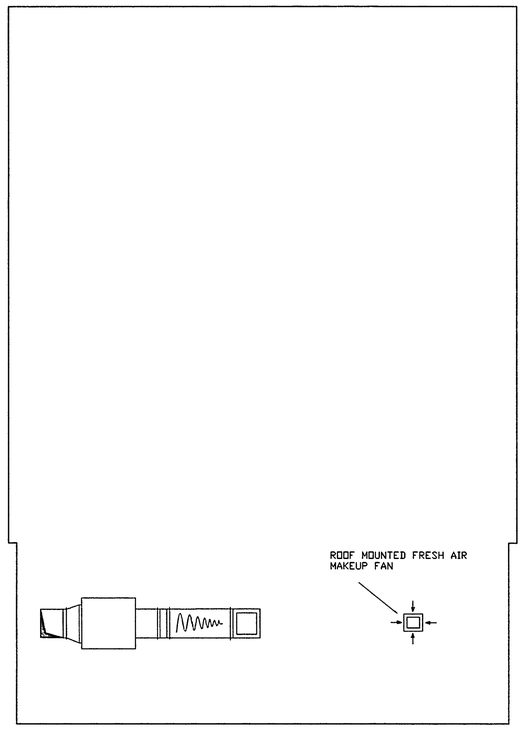

ROOF PLAN

57 HAWTHORN ROAD
BOGNOR REGIS
WEST SUSSEX

CHANGE OF USE

HARRISON INDUSTRIAL Ltd
RODNEY ROAD
FRATTON INDUSTRIAL EST
PORTSMOUTH PO4 8SY
Tel: 023 92751687
Fax: 023 92818564
e-mail
harrison.indl@btclick.com

KITCHEN VENTILATION SYSTEM

SCALE 1:50 /1:20 DATE Nov 2007

DRAWN CR CHECKED TC

DRAWING No. Q27282