



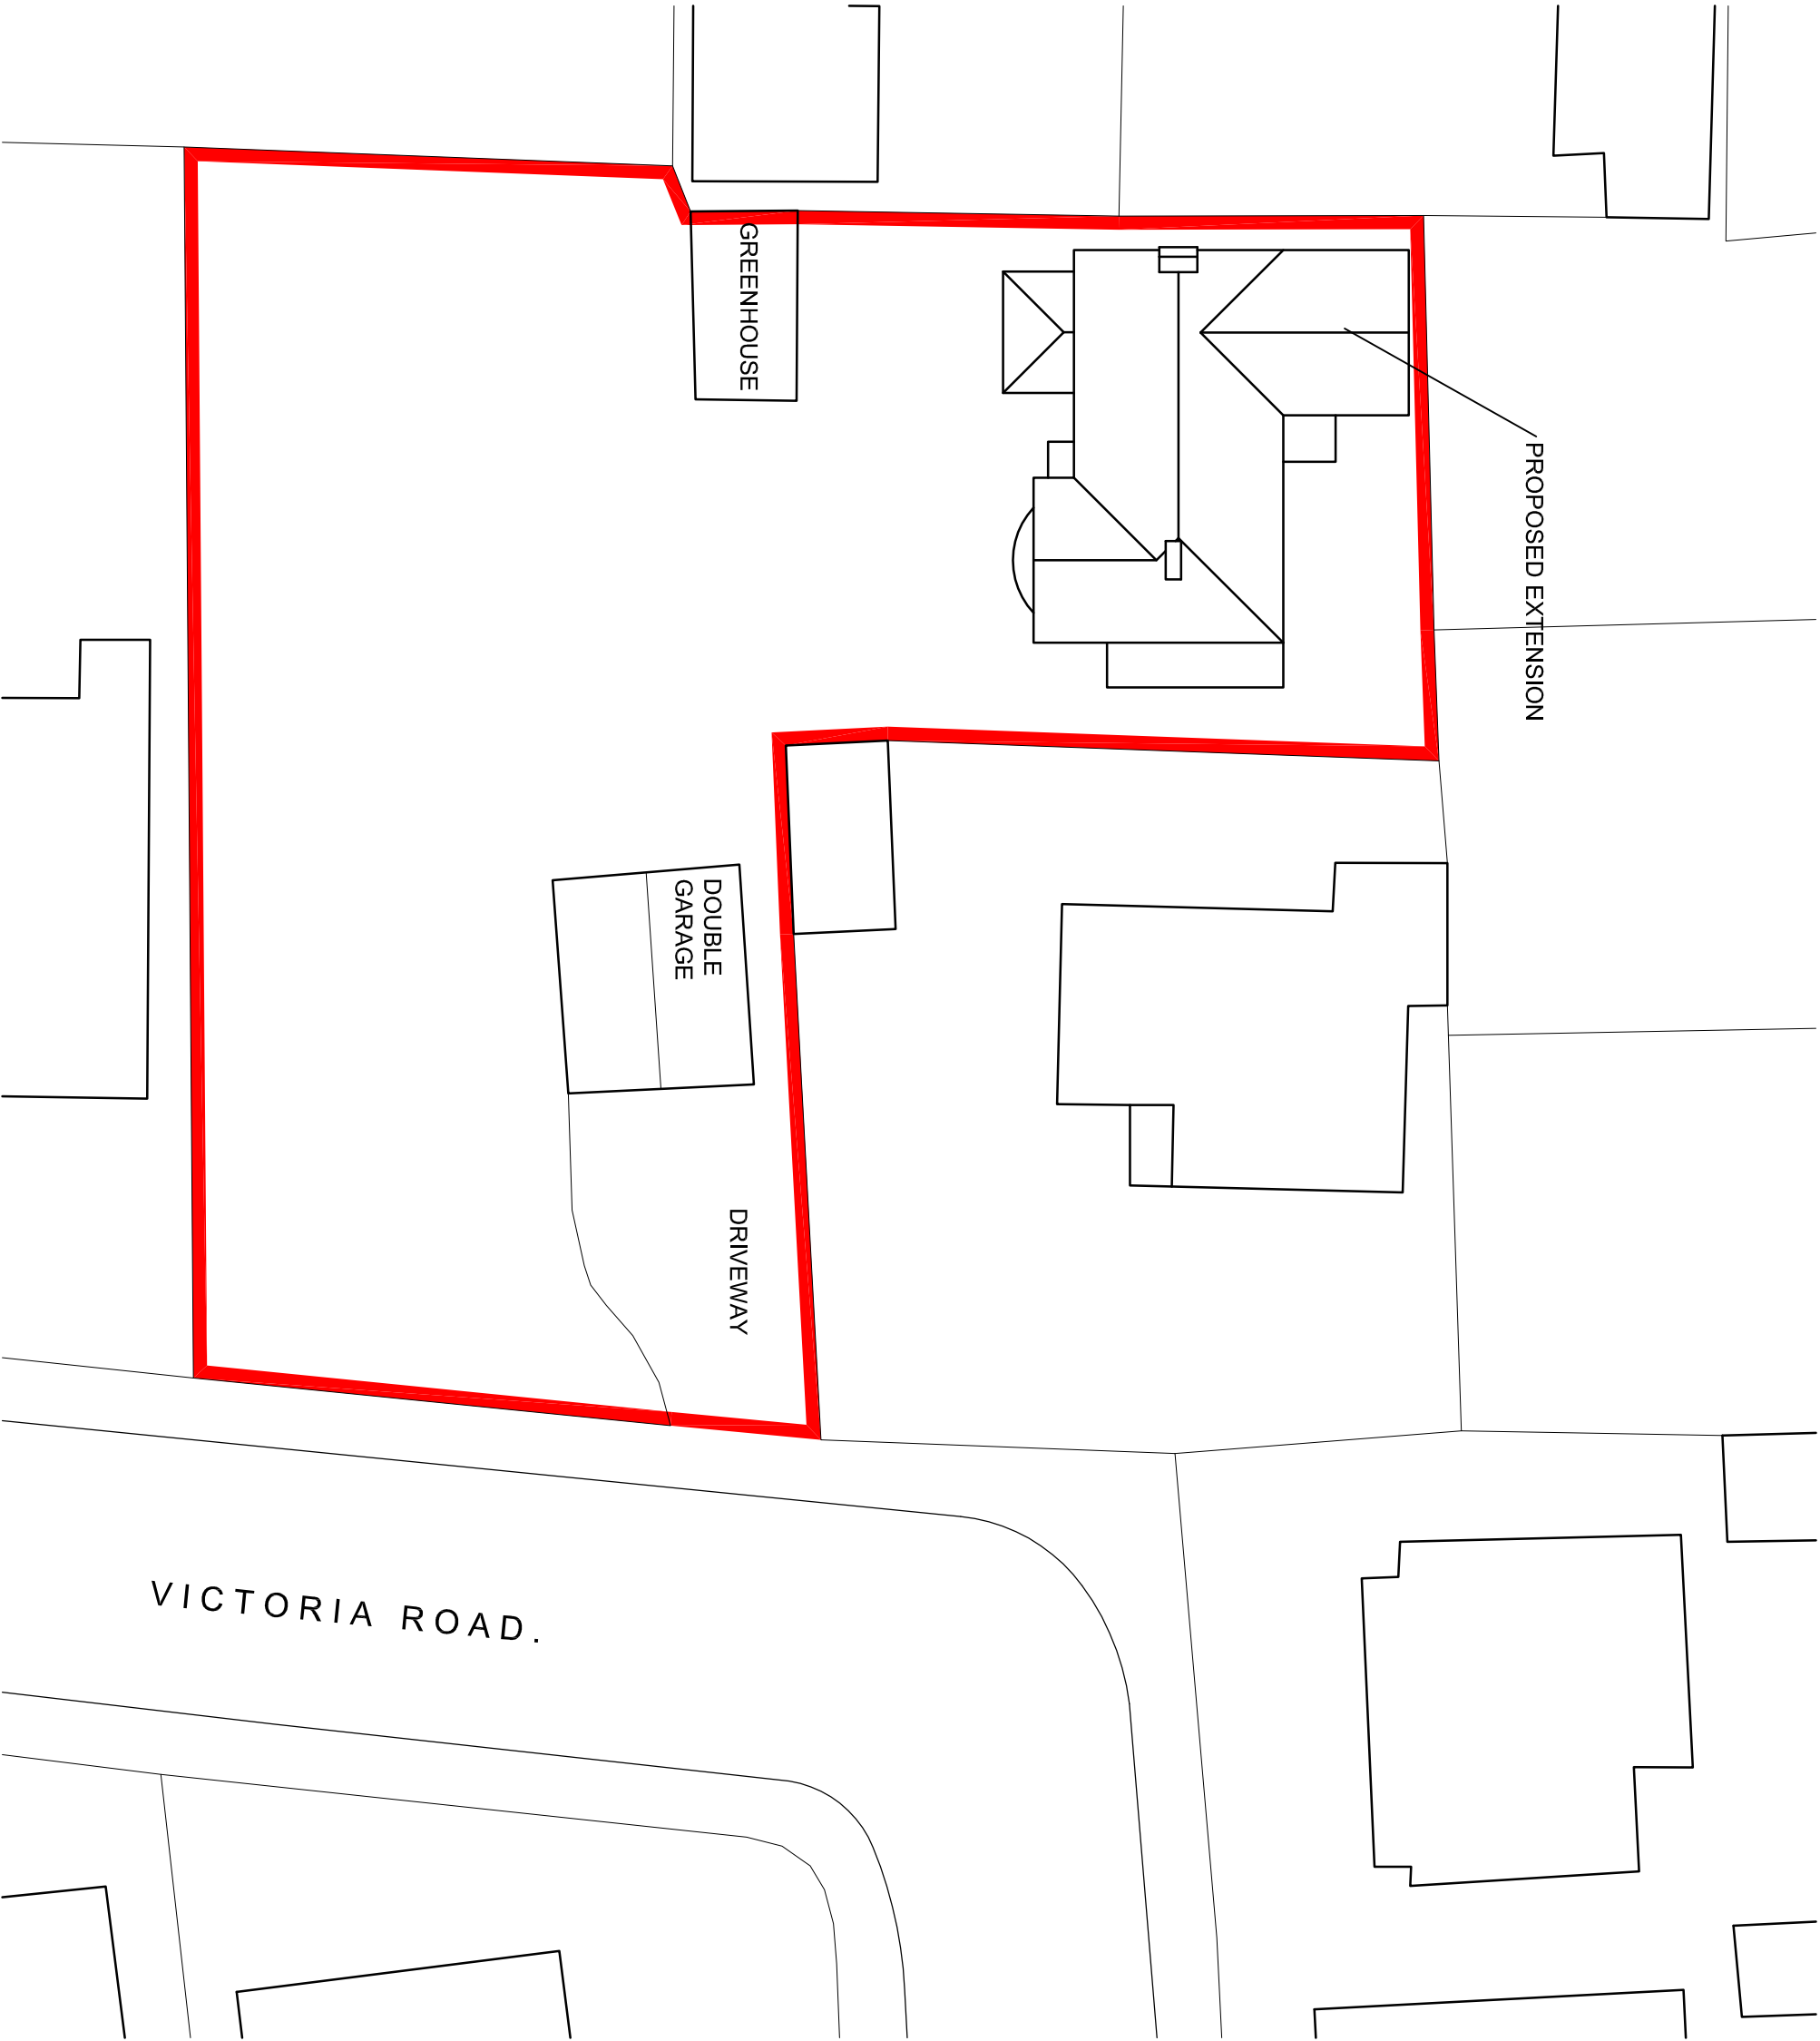

SITE / BLOCK PLAN (showing proposed roof) scale 1:200

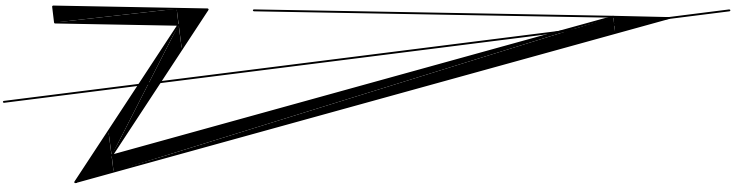

LOCATION PLAN
scale 1:1250



A L.O. Roof layout shown.			
Rev	By	Date	Notes
Client			
NUM Bray Trust			
Job			
55 Victoria Road Bognor Regis West Sussex			
Drawing			
Proposed Ground & First Floor Extension Site / Block and Location Plans			
Date			
November 2010			
Scale			
1:200 & 1:1250 at A3			
Drawn By			
L.O.			
Dwg No.			
051110 / PL-03 - A			

