


BLOCK PLAN 1 : 500

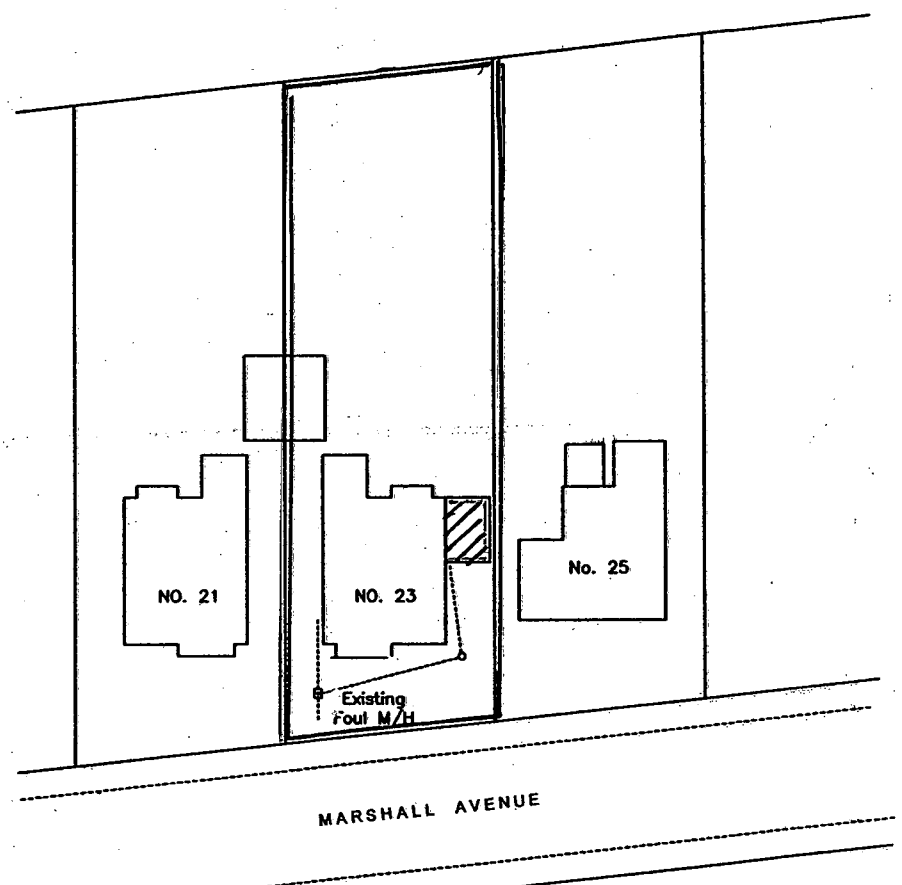


LOCATION PLAN 1 : 1250

Notes
All dimensions must be checked on site

ARUN DISTRICT COUNCIL

| No. | BR | 34 | 06 | |
|---|---|---|---|---|
| | | | | |
| RECEIVED | 31 | -1 | .06 | |

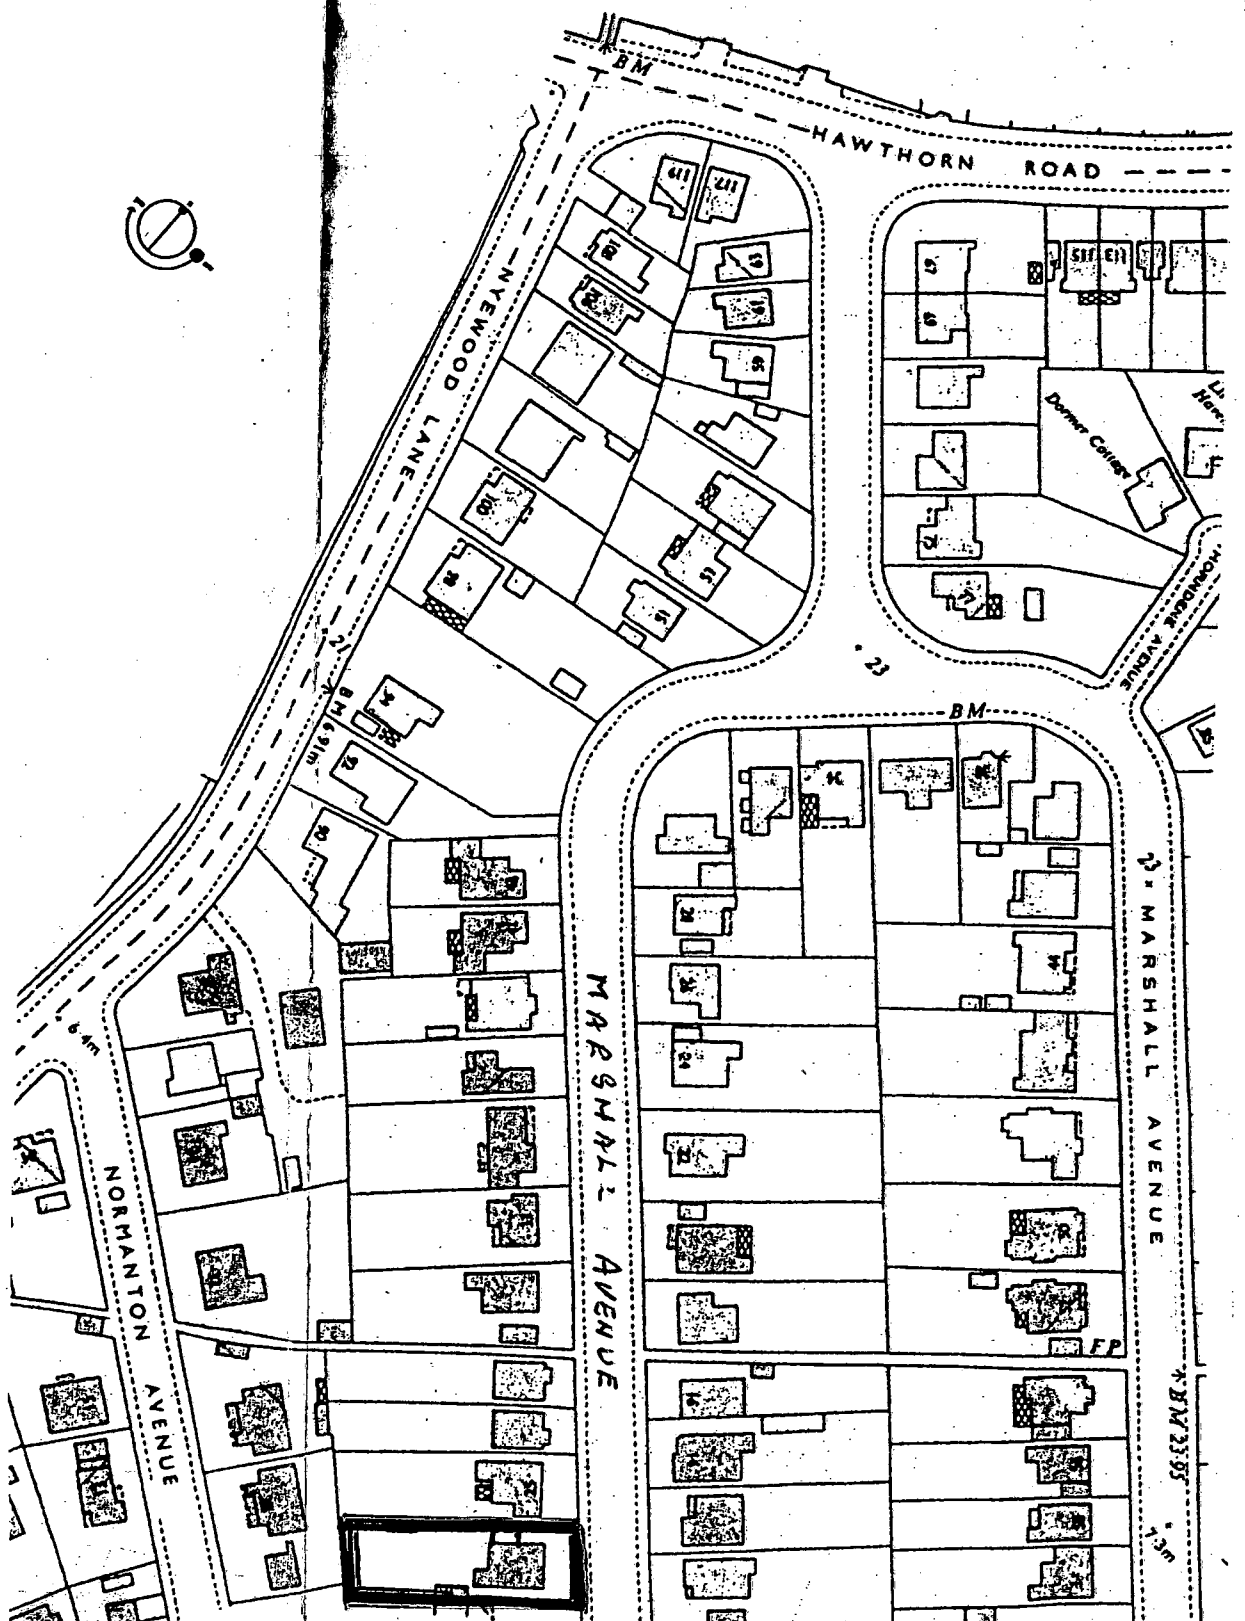GERRY CLEAR
PROJECT MANAGEMENT
BUILDING CONSULTANTS

Langdale First Avenue, Batchmere
Chichester, West Sussex, PO20 7LP
Tel.01243 513074 Fax.01243 514779
'e' mail: gerry@gerryclear.com

Client: GRAHAM SIMPSON

Job Title:
PROPOSED TWO STOREY EXTENSION TO
23 MARSHALL AVENUE
BOGNOR REGIS

Drawing Title:
BLOCK PLAN
LOCATION PLAN

Scale: 1 : 1250 & 1 : 500

Date: NOV 2005 | Drawn By: R G C

Drg. No.: 0535-06 | Rev.:

ARUN DISTRICT COUNCIL:BR/34/06/ 31/01/2006