
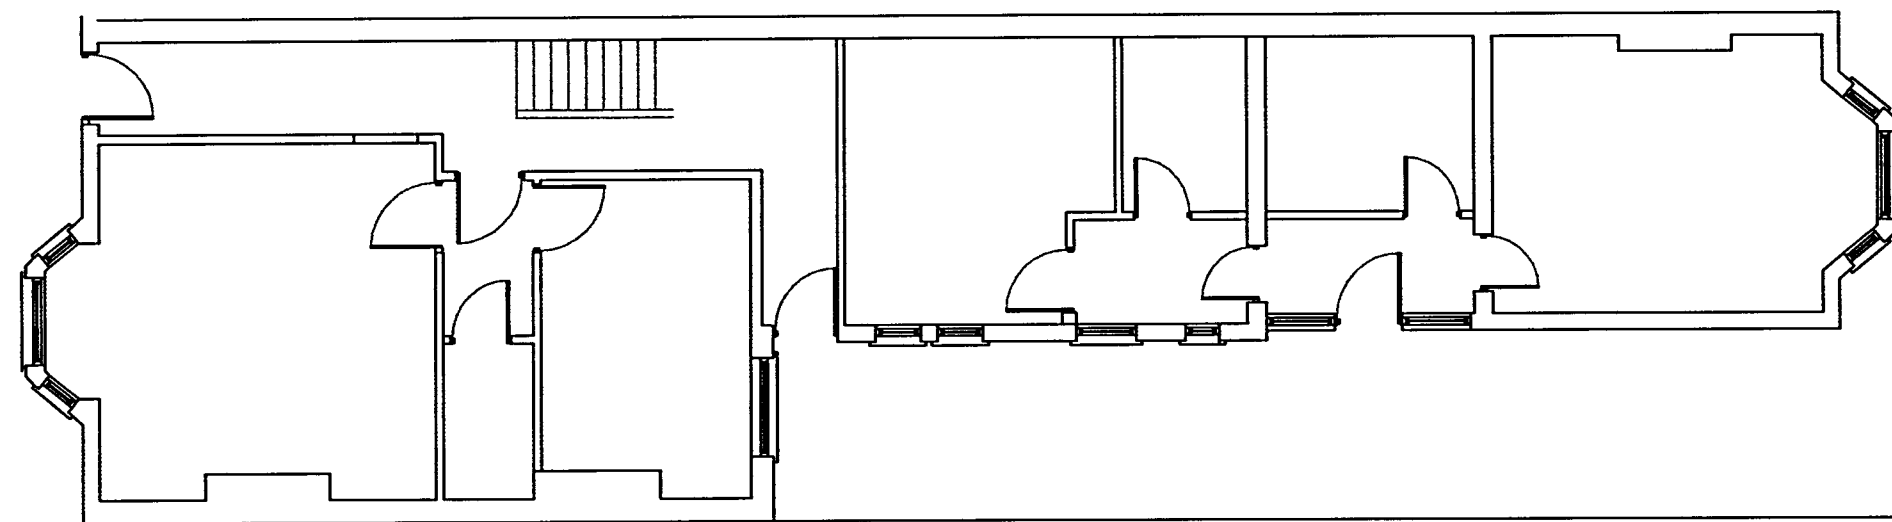




PART NO.
PART NO.

A2


This document contains
confidential information which
must not be copied wholly or
in part nor disclosed to any
person without our prior
authority in writing.

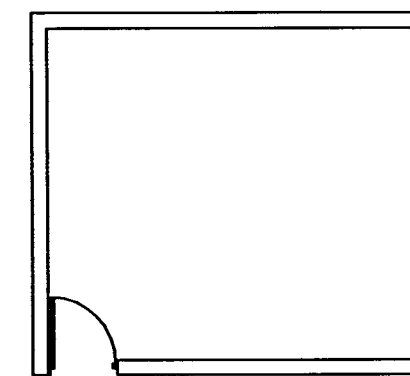

EXISTING PLAN
1:100

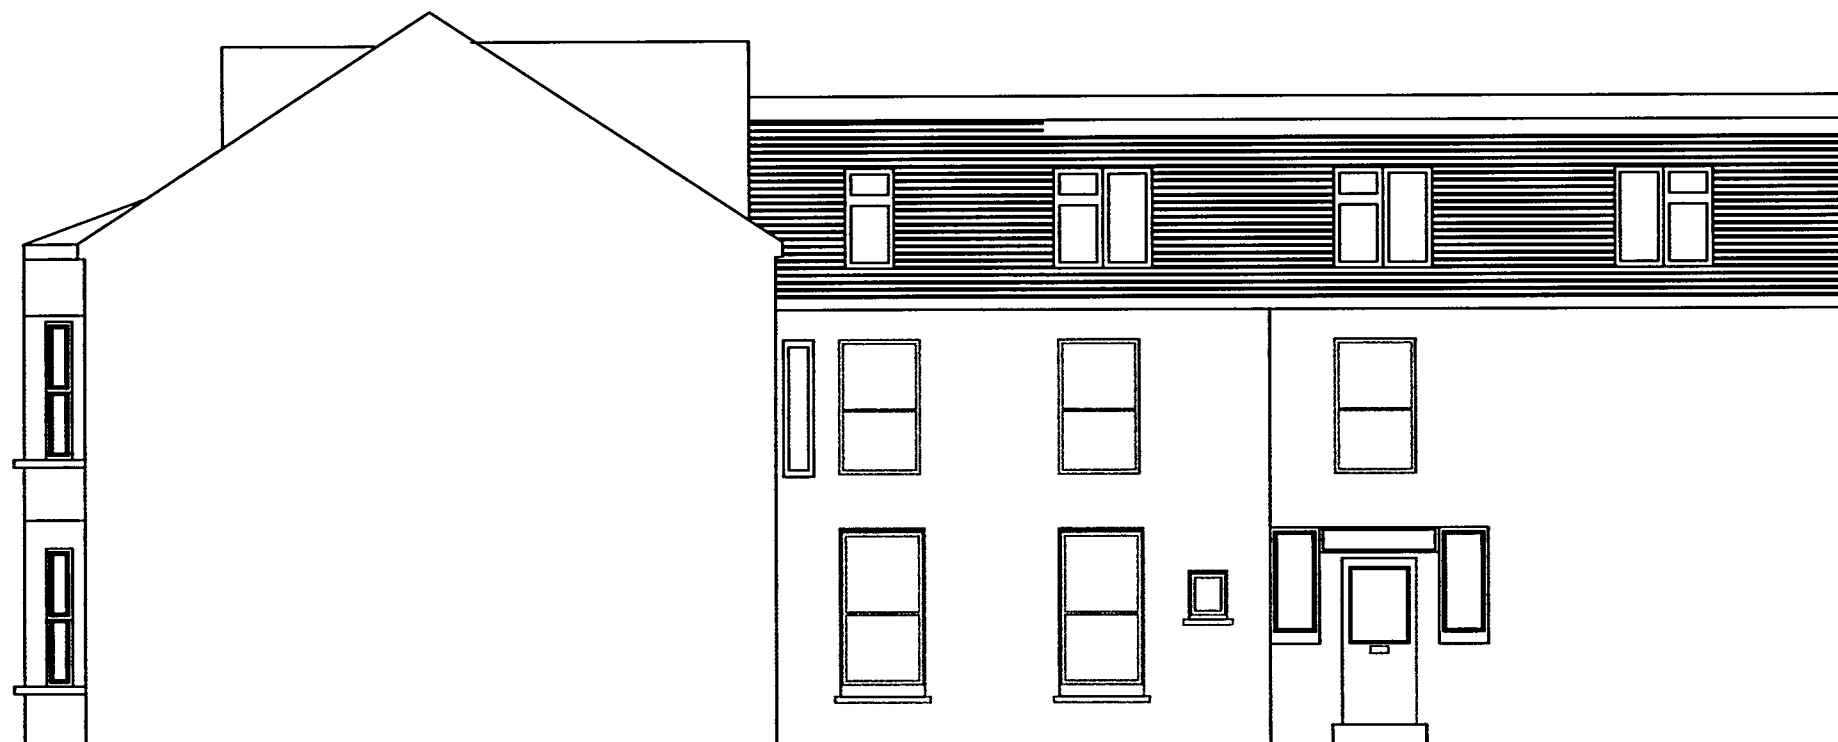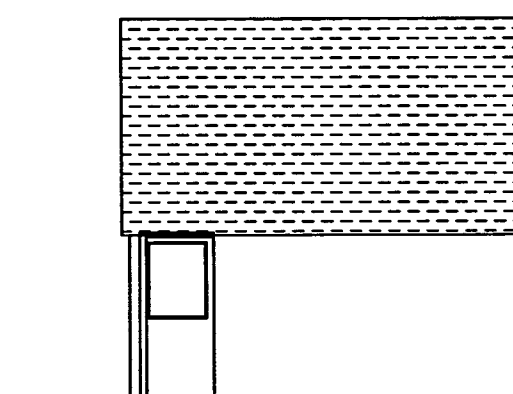

EXISTING EAST
ELEVATION
1:100

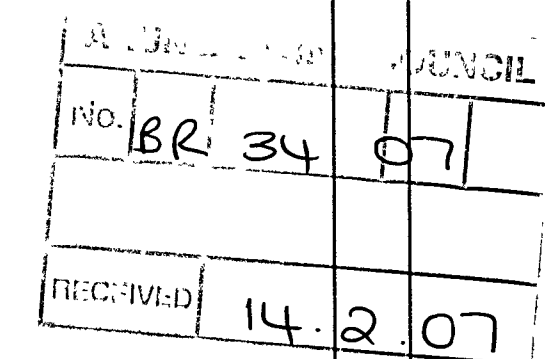

PART	PART	ASSY	ASSY	DATE	DATE
MATL	MATL			DWN	DWN
FINISH	FINISH	SCALE	SCALE	CKD	

TOLERANCES:
UNLESS OTHERWISE STATED
DECIMAL DIMS $\pm 0.13\text{mm}$
NON DECIMAL DIMS $\pm 0.40\text{mm}$
ANGULAR ± 0 Deg 30 min
DIMENSIONS IN MILLIMETRES

1	ISSUED	DATE
ISSUE	MODIFICATION	DATE

DRG NO. DRG NO.
EXISTING ELEVATIONS FOR
110 ALDWICK ROAD
DETACHED GARAGE