


THIRD ANGLE PROJECTION

A3

ARUN DISTRICT COUNCIL			
NO.	BR	34	07
RECEIVED 14.2.07			

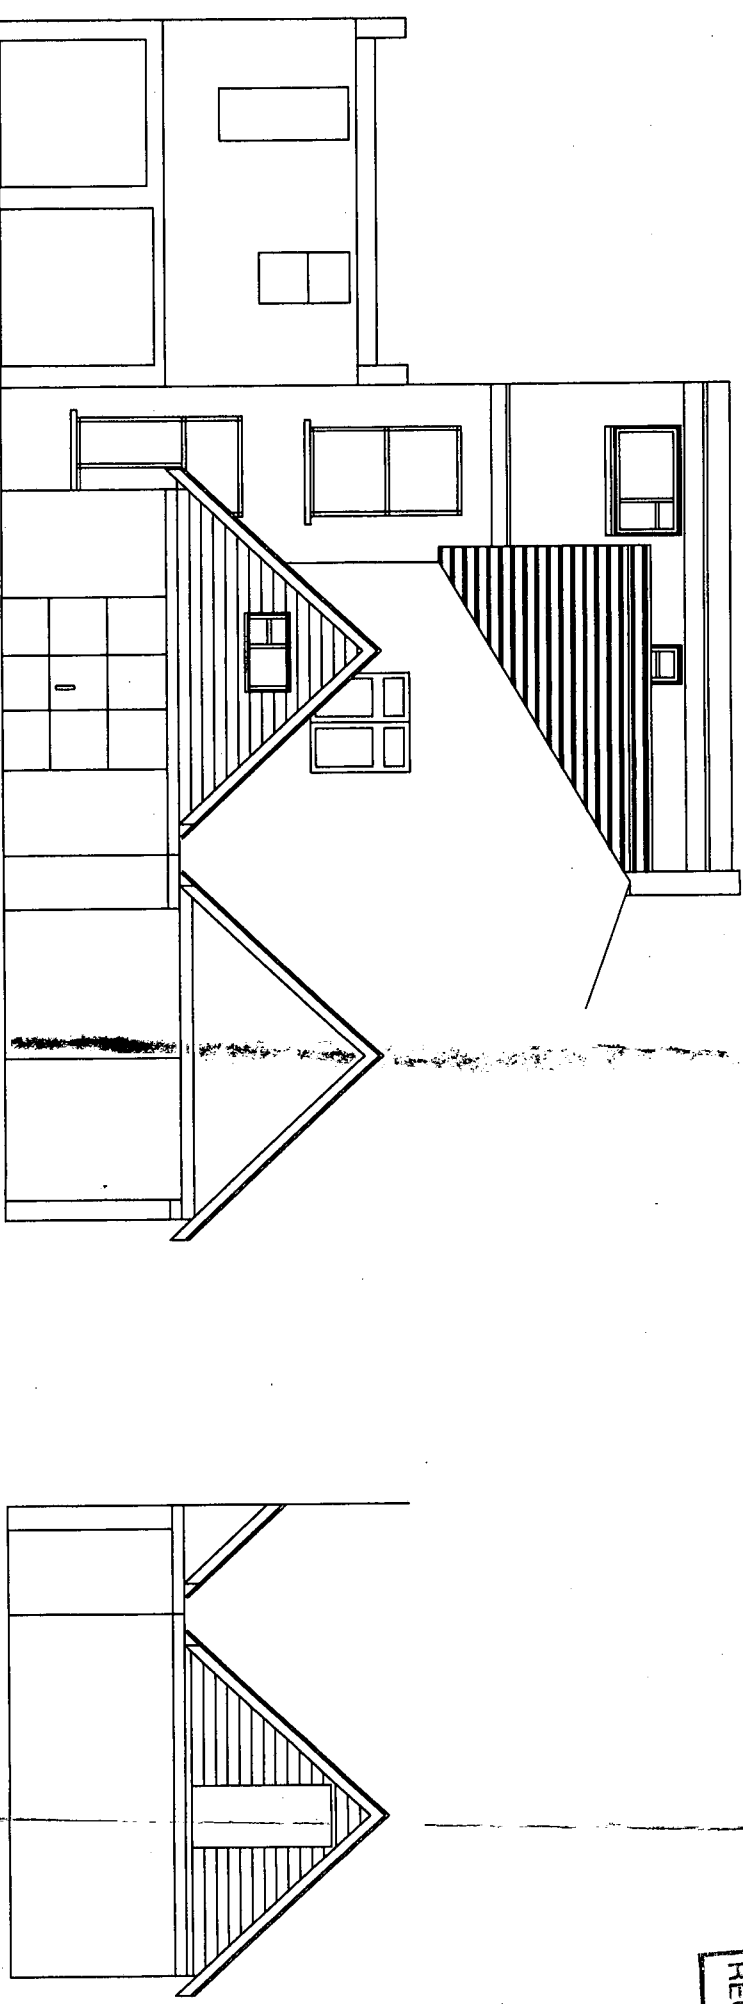

EXISTING NORTH
ELEVATION
1:100

EXISTING SOUTH
ELEVATION
1:100

				SCALE	1:100	DRAWN	RP	TITLE	PLAN NUMBER
								EXISTING ELEVATIONS FOR 110 ALDWICK ROAD DETACHED GARAGE	
A		6/12/2006							
ISSUE	MOD	DATE	MOD DESCRIPTION						