



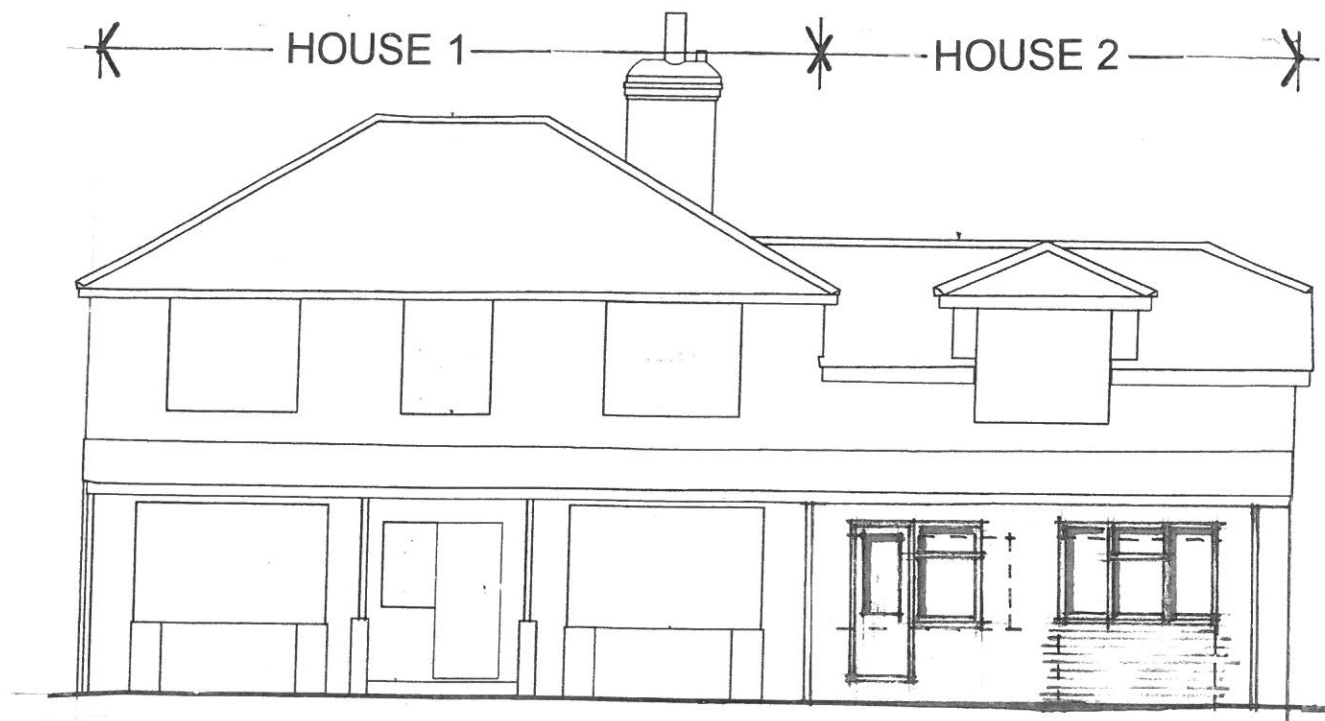


FRONT (S.W.) ELEVATION

EXTG WINDOW & GARAGE
DOOR REPLACED

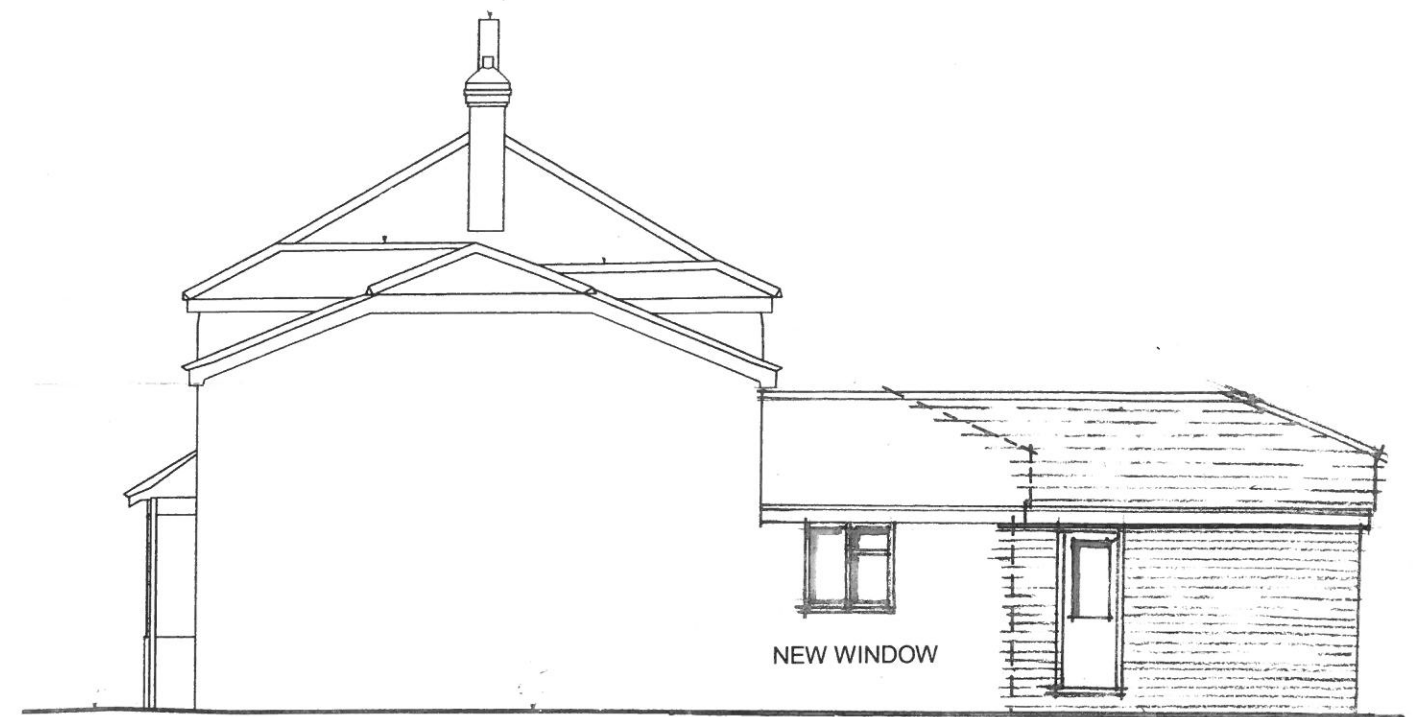

SIDE (S.E.) ELEVATION


PROPOSED REAR
EXTENSION

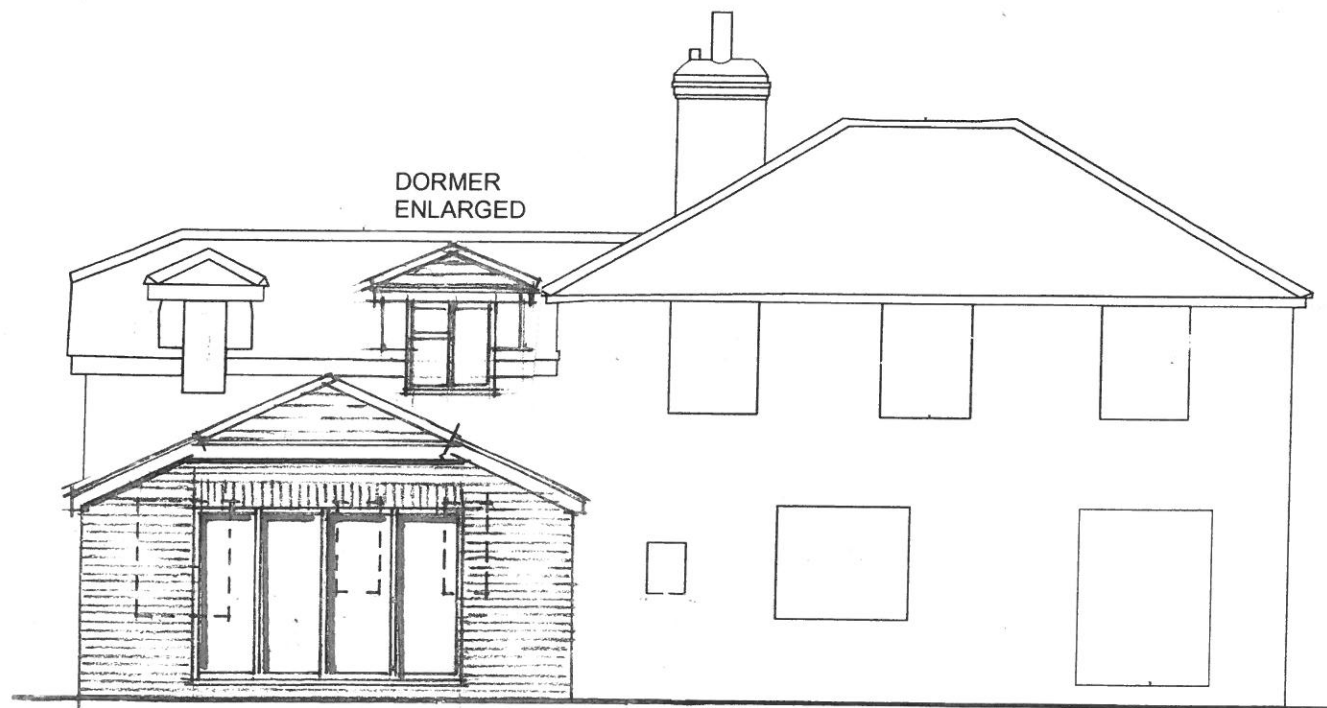

REAR (N.E.) ELEVATION

ROOF TILES TO
MATCH EXTG

BRICKWORK TO
MATCH EXTG

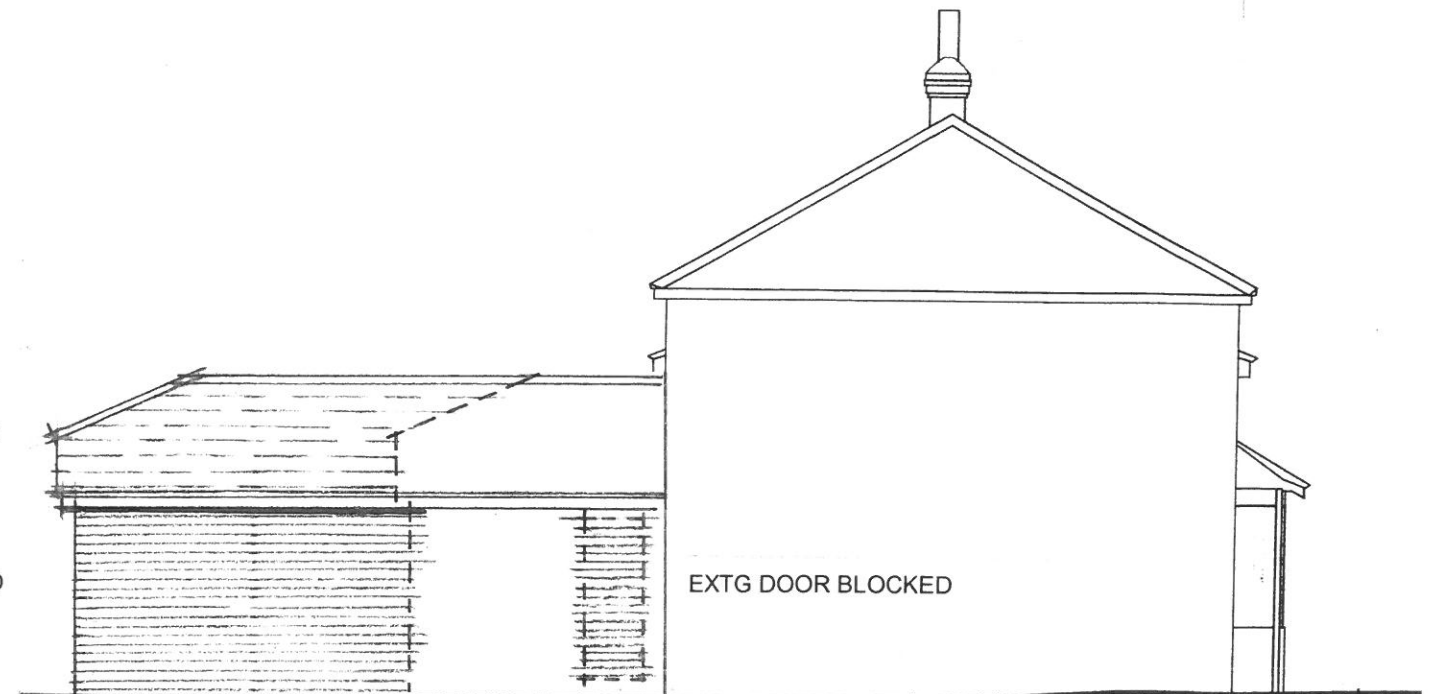

SIDE (N.W.) ELEVATION

REV	DATE	DETAILS

studio 5 architects ltd.

Northgate studios, 12 Northgate, Chichester. PO19 1BA

T: 01243 528811

F: 01243 536025

E: mail@studio5architects.co.uk

www.studio5architects.co.uk

COPYRIGHT IN THIS DRAWING BELONGS TO AND IS VESTED IN STUDIO 5 ARCHITECTS AND MAY NOT BE REPRODUCED OR DISTRIBUTED IN ANY WAY OR FOR ANY PURPOSE WITHOUT THEIR WRITTEN CONSENT ANY PERSON, FIRM OR COMPANY UNLAWFULLY REPRODUCING OR DISTRIBUTING THIS DRAWING OR IN ANY WAY INFRINGING THE COPYRIGHT THEREIN WILL BE PROSECUTED.

DRAWINGS ARE NOT TO BE SCALED. FIGURED DIMENSIONS ONLY ARE TO BE WORKED TO.

DRAWING:

PROPOSED CONVERSION TO
TWO DWELLINGS

102 LINDEN ROAD
BOGNOR REGIS

SCALE:

1:100 AT A3

JOB NO.

19.1135

DATE:

JAN. 2020

DRG. NO:

02

