
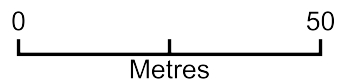


102 Linden Road

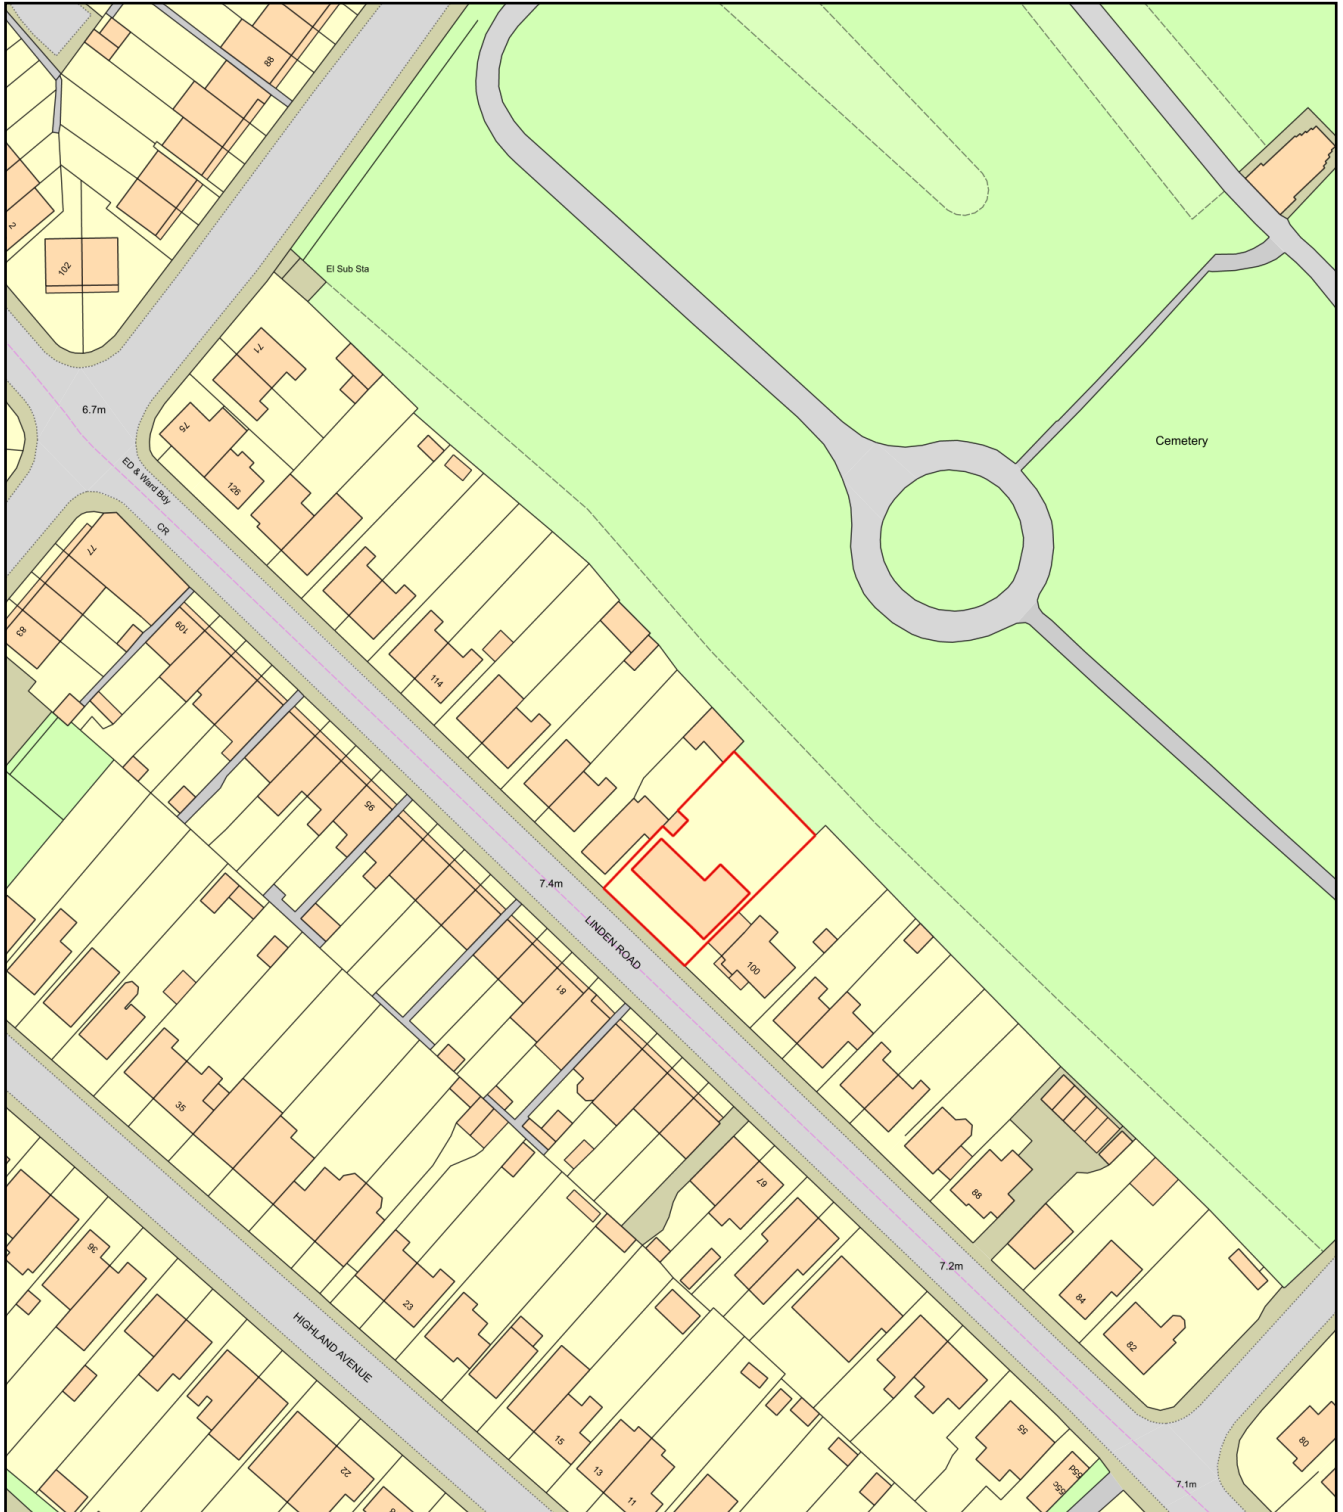

Plan Produced for: Magdalena Sobczyk

Date Produced: 29 Jan 2020

Plan Reference Number: TQRQM20029142926943

Scale: 1:1250 @ A4