
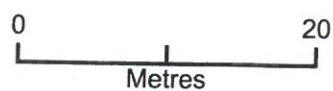


102 Linden Road, PO21 2BD

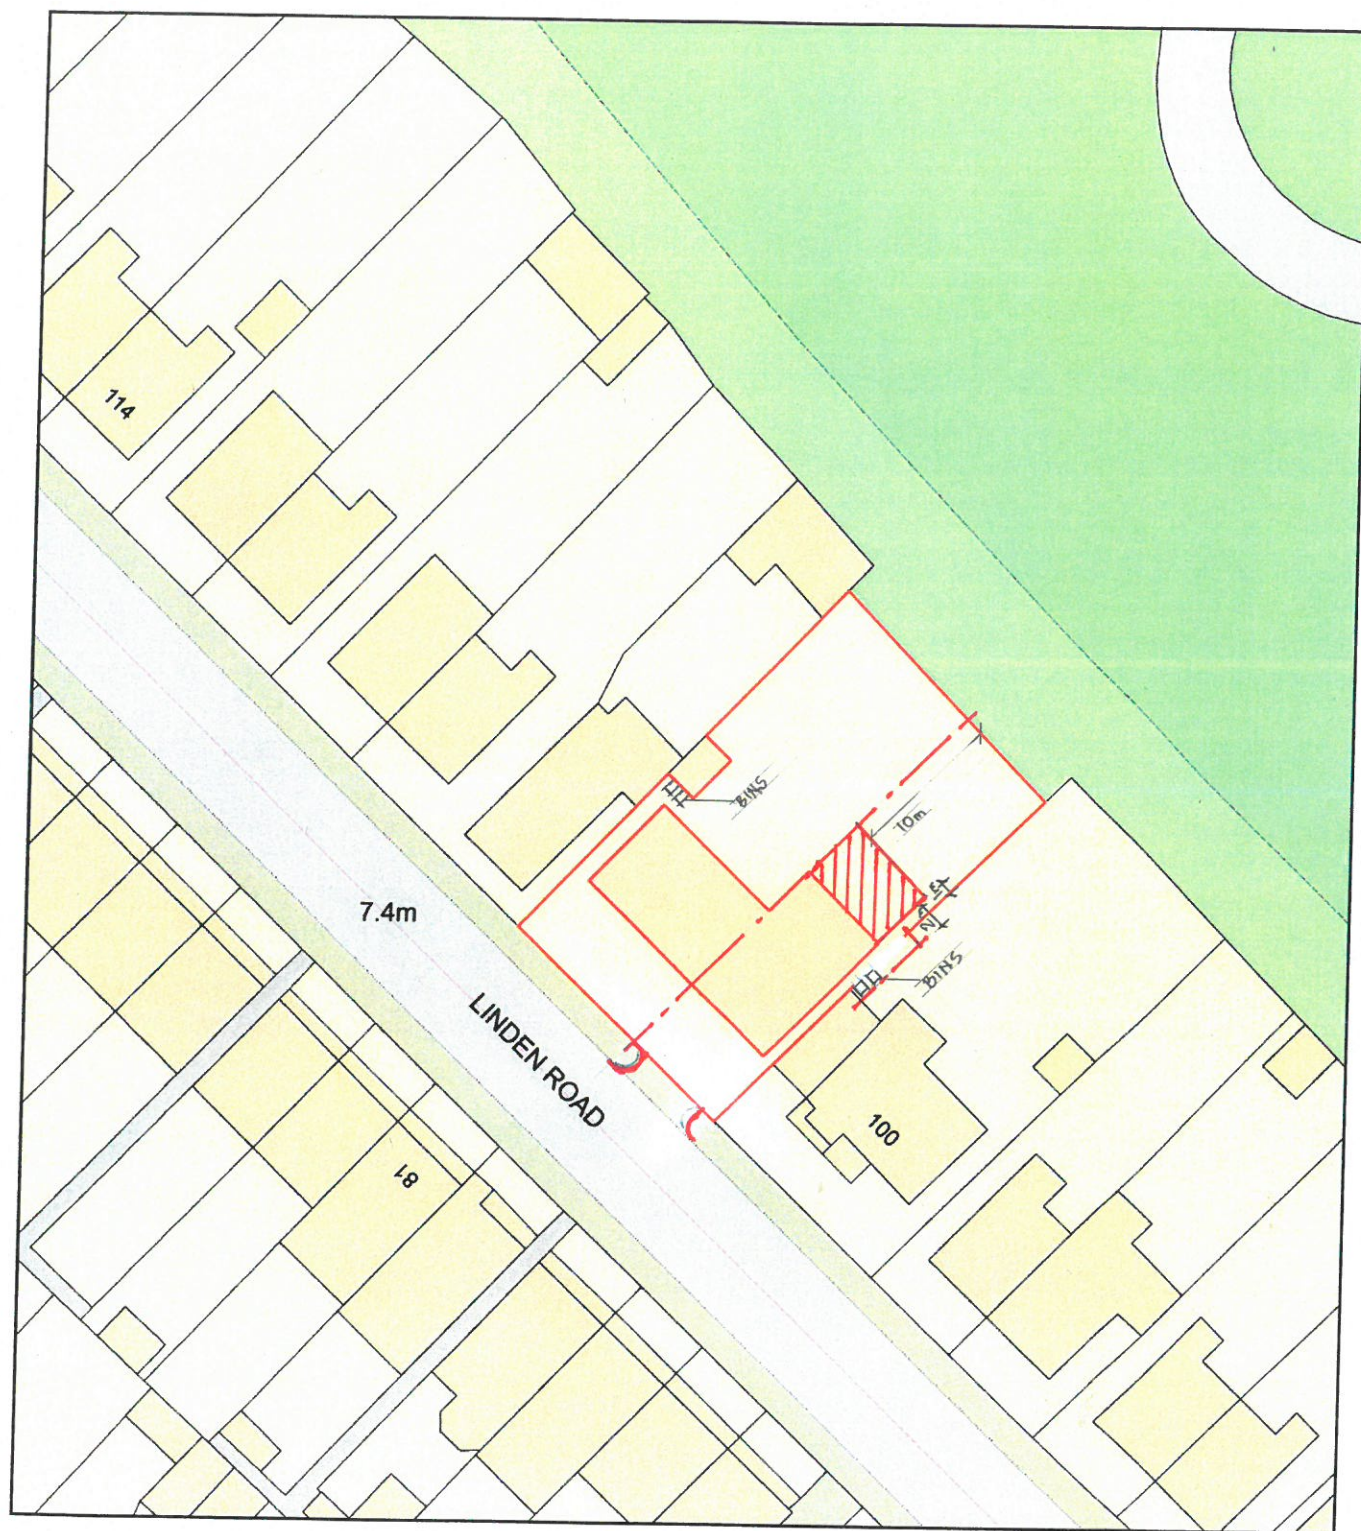

Plan Produced for: Magdalena Sobczyk

Date Produced: 29 Jan 2020

Plan Reference Number: TQRQM20029143923163

Scale: 1:500 @ A4