



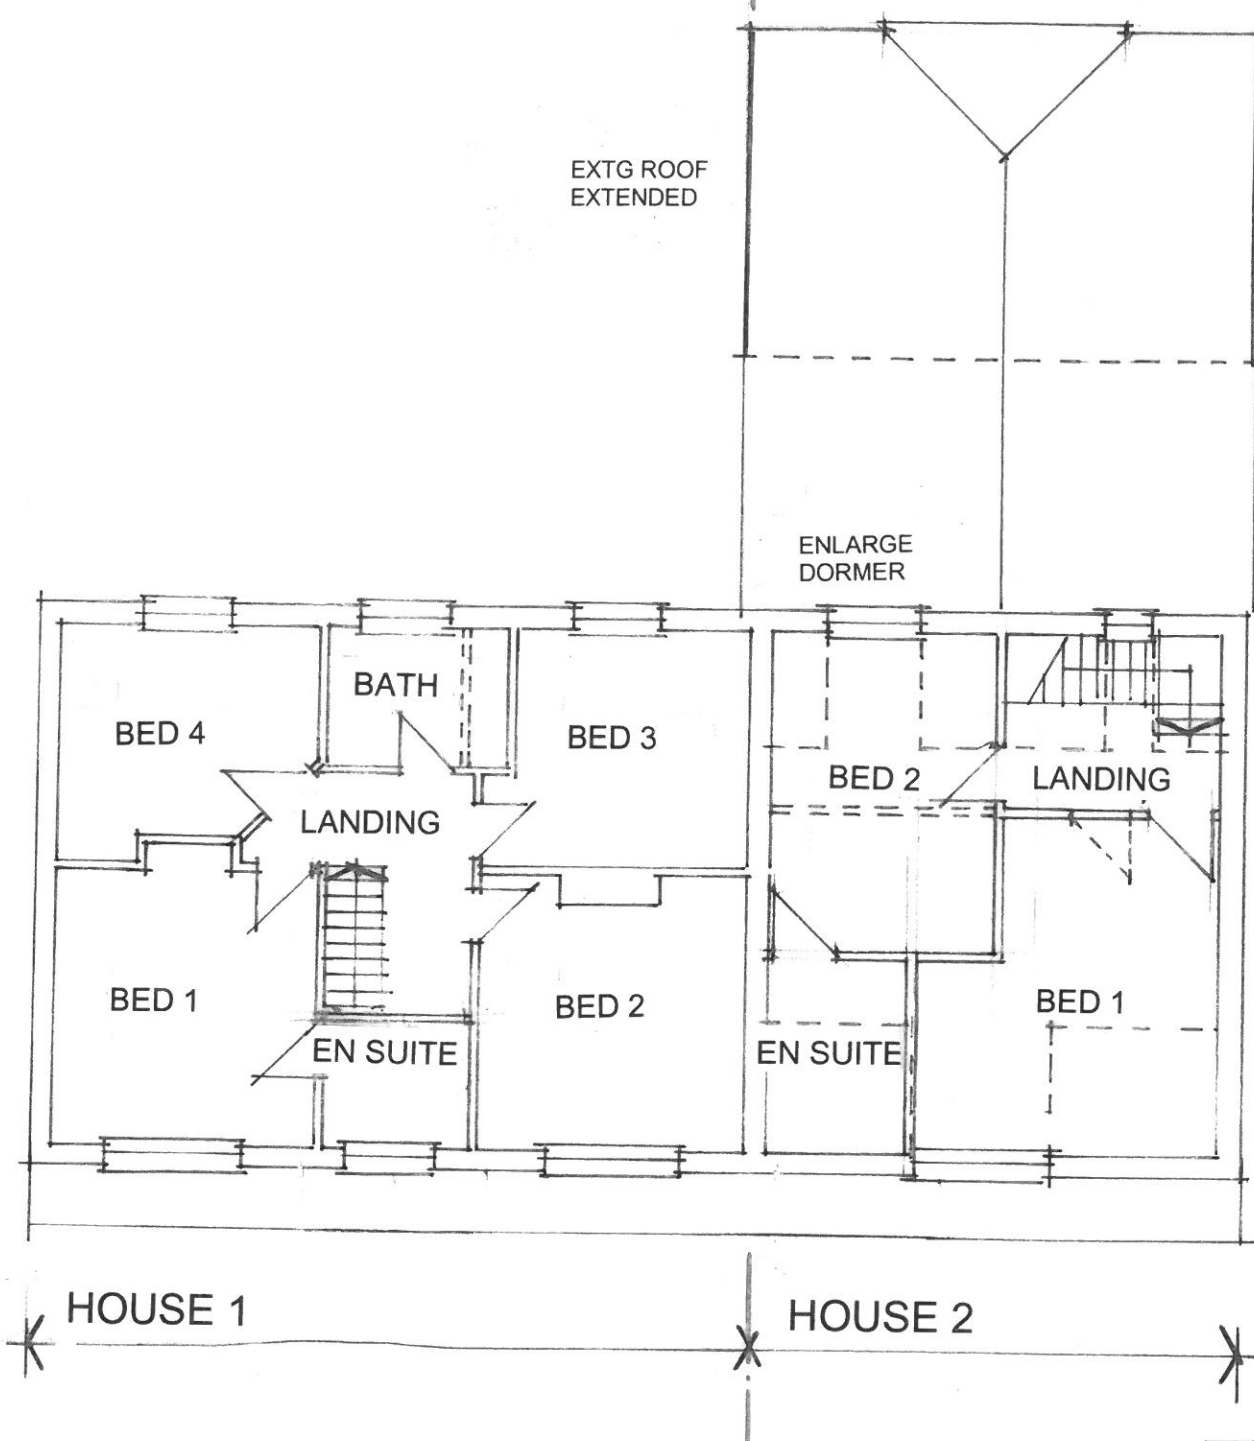

FIRST FLOOR

A	MAY'20	BATHROOM ADDED - HOUSE 2
REV	DATE	DETAILS

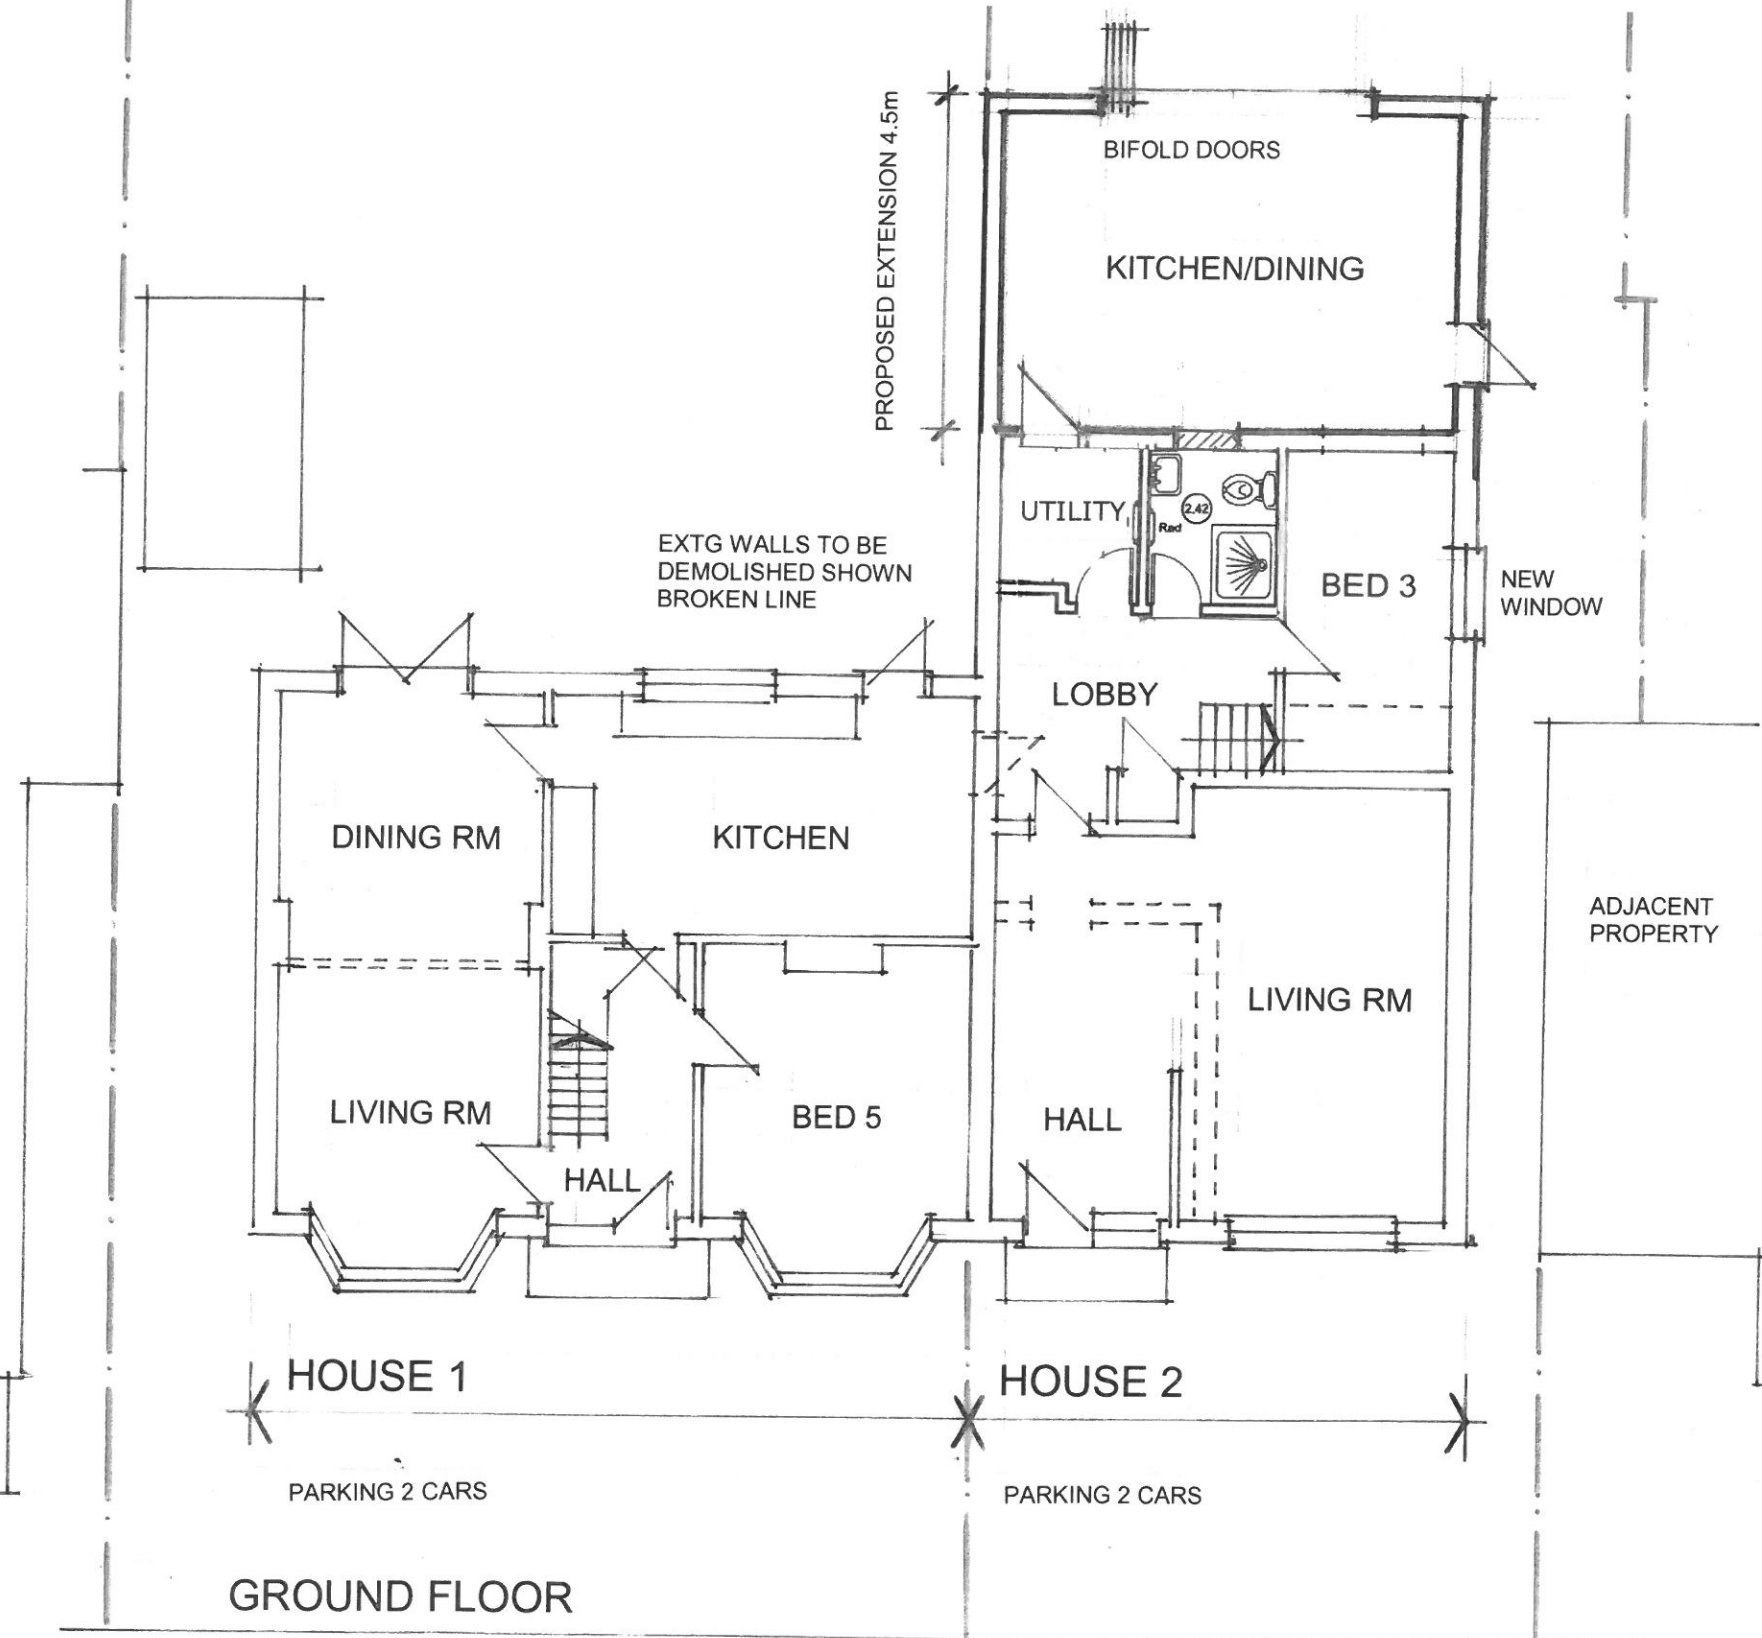

GROUND FLOOR

studio 5 architects ltd.

Northgate studios, 12 Northgate, Chichester. PO19 1BA

T: 01243 528811

F: 01243 536025

E: mail@studio5architects.co.uk

www.studio5architects.co.uk

DRAWING:

PROPOSED CONVERSION TO
TWO DWELLINGS

102 LINDEN ROAD
BOGNOR REGIS

SCALE:

1:100 AT A3

JOB NO.

19.1135

DATE:

JAN. 2020

DRG. NO:

01 A

L I N D E N R O A D



COPYRIGHT IN THIS DRAWING BELONGS TO AND IS VESTED IN STUDIO 5 ARCHITECTS AND MAY NOT BE REPRODUCED OR DISTRIBUTED IN ANY WAY OR FOR ANY PURPOSE WITHOUT THEIR WRITTEN CONSENT. ANY PERSON, FIRM OR COMPANY UNLAWFULLY REPRODUCING OR DISTRIBUTING THIS DRAWING OR IN ANY WAY INFRINGING THE COPYRIGHT THEREIN WILL BE PROSECUTED.
DRAWINGS ARE NOT TO BE SCALED. FIGURED DIMENSIONS ONLY ARE TO BE WORKED TO.