



HOUSE 1 HOUSE 2

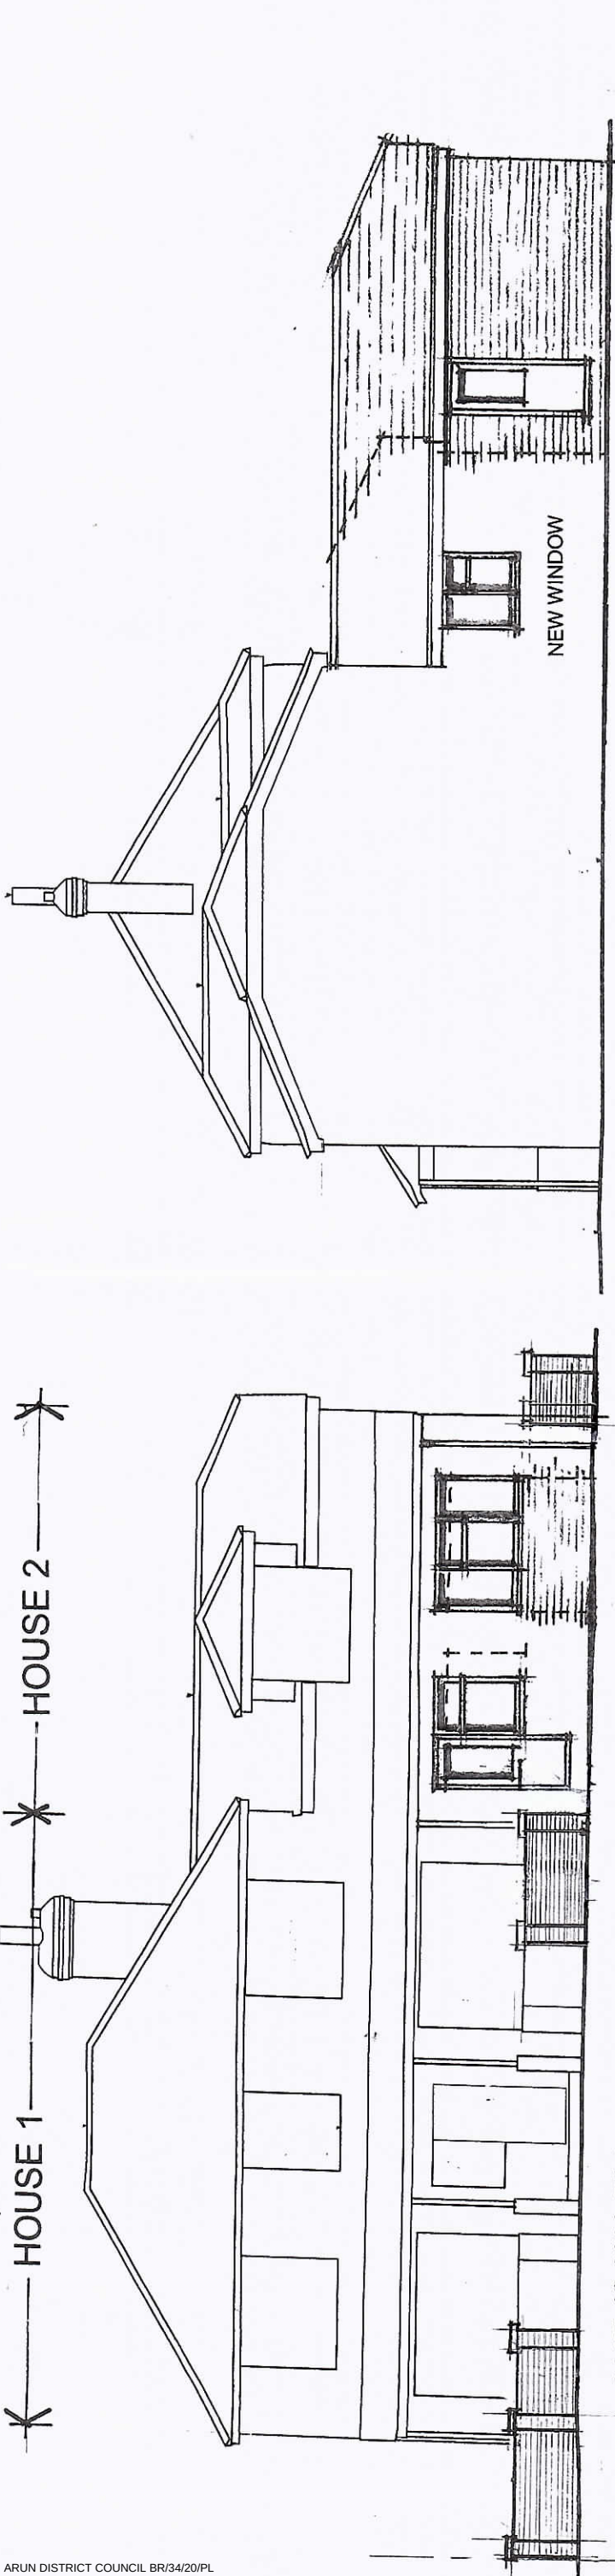

SIDE (S.E.) ELEVATION

FRONT (S.W.) ELEVATION

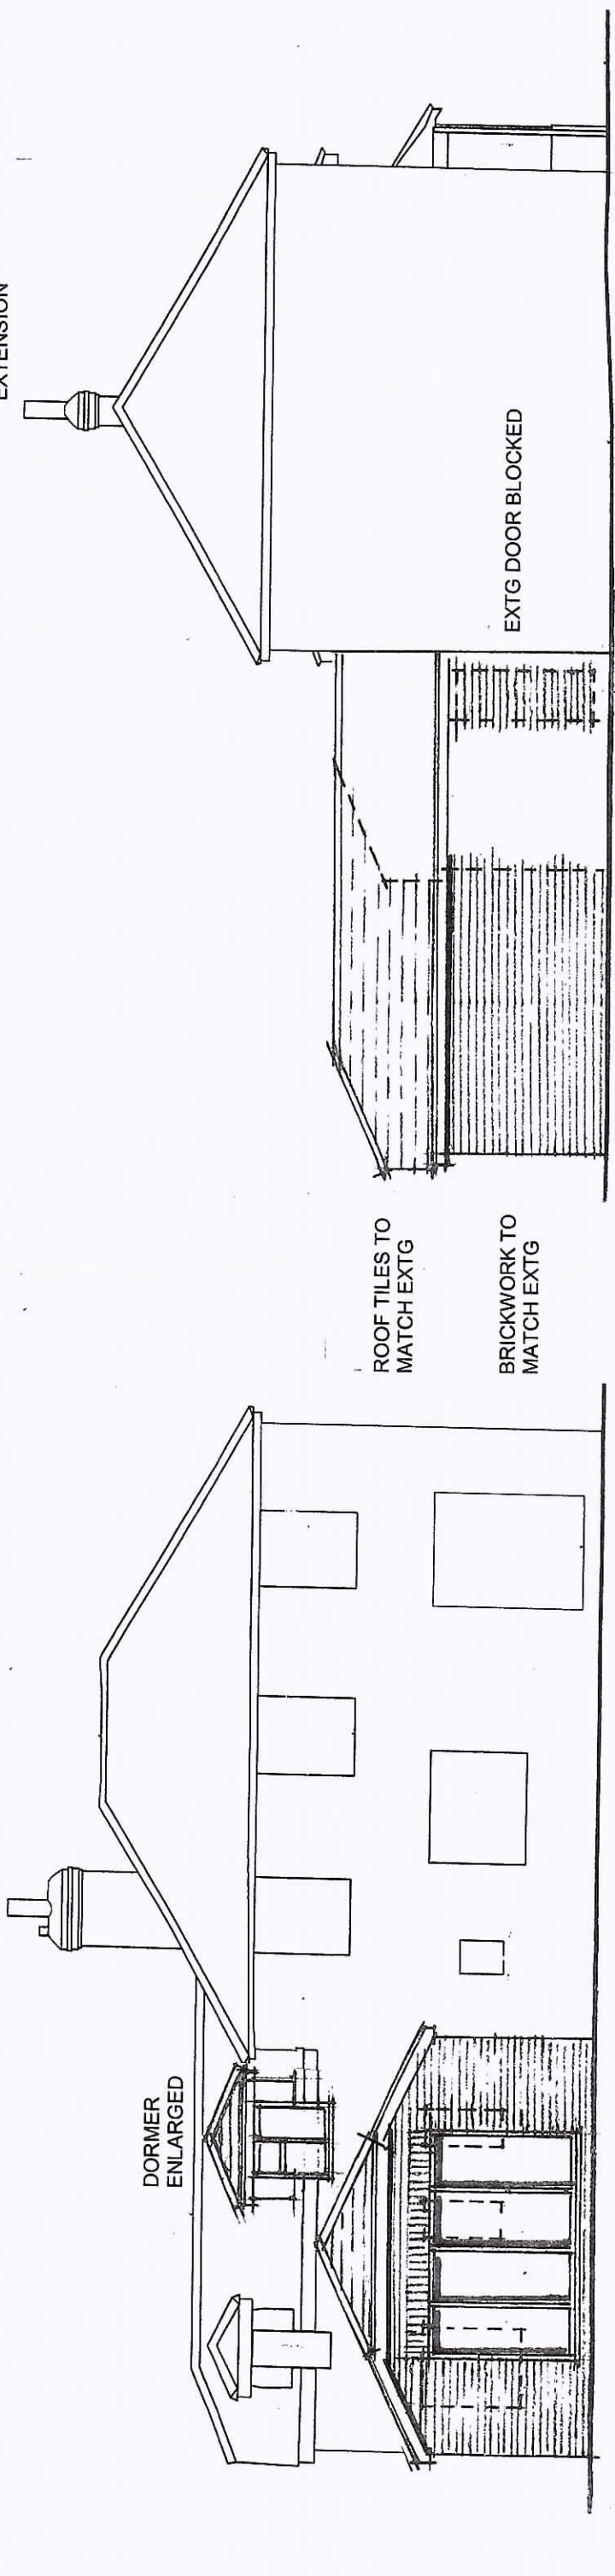

SIDE (N.W.) ELEVATION

REAR (N.E.) ELEVATION

- B MAY'20 BOUNDARY AMENDMENTS
- A MAY'20 FRONT RETAINING WALLS ADDED

REV	DATE	DETAILS
-----	------	---------

studio 5 architects ltd.

COPYRIGHT IN THIS DRAWING BELONGS TO AND IS VESTED IN STUDIO 5 ARCHITECTS AND MAY NOT BE REPRODUCED OR DISTRIBUTED IN ANY WAY OR FOR ANY PURPOSE WITHOUT THEIR WRITTEN CONSENT. ANY PERSON, FIRM OR COMPANY WHO UNLAWFULLY REPRODUCES OR DISTRIBUTING THIS DRAWING OR IN ANY WAY INFRINGING THE COPYRIGHT THEREIN WILL BE PROSECUTED. DRAWINGS ARE NOT TO BE SCALED. FIGURED DIMENSIONS ONLY ARE TO BE WORKED TO.

DRAWING: PROPOSED CONVERSION TO TWO DWELLINGS

Northgate studios, 12 Northgate, Chichester, PO19 1BA
T: 01243 528811
F: 01243 536025
E: mail@studio5architects.co.uk
www.studio5architects.co.uk

SCALE: 1:100 AT A3

DATE: JAN. 2020



JOB NO. 19.1135
DRG. NO. 02 B

102 LINDEN ROAD
BOGNOR REGIS