


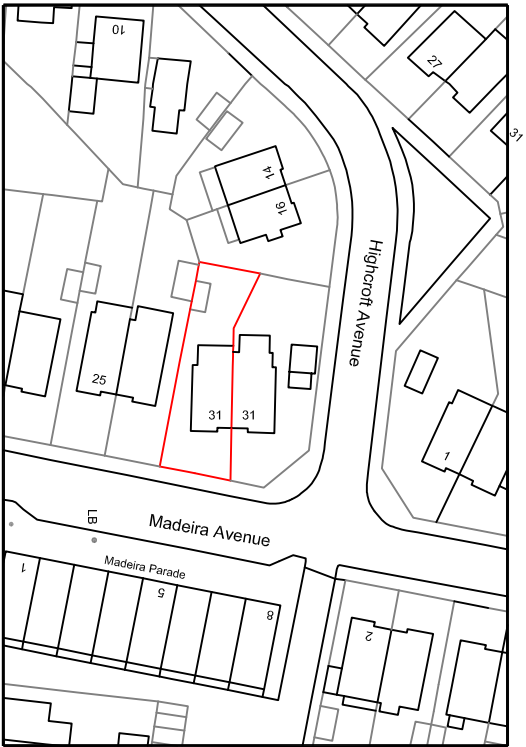

Your Home Plans Ltd Chichester Enterprise Centre, Terminus Road, Chichester, PO19 8TX 01243 908064 june@yourhomeplans.co.uk		29 Madeira Avenue Bognor Regis West Sussex PO22 8DF		Location Map	
Project Number: 23MAD-19		Date: 26th February 2022		Drawing No: L01	
Drawn By: Your Home Plans Ltd		Checked By: JEG		Scale: 1:1250 A4	