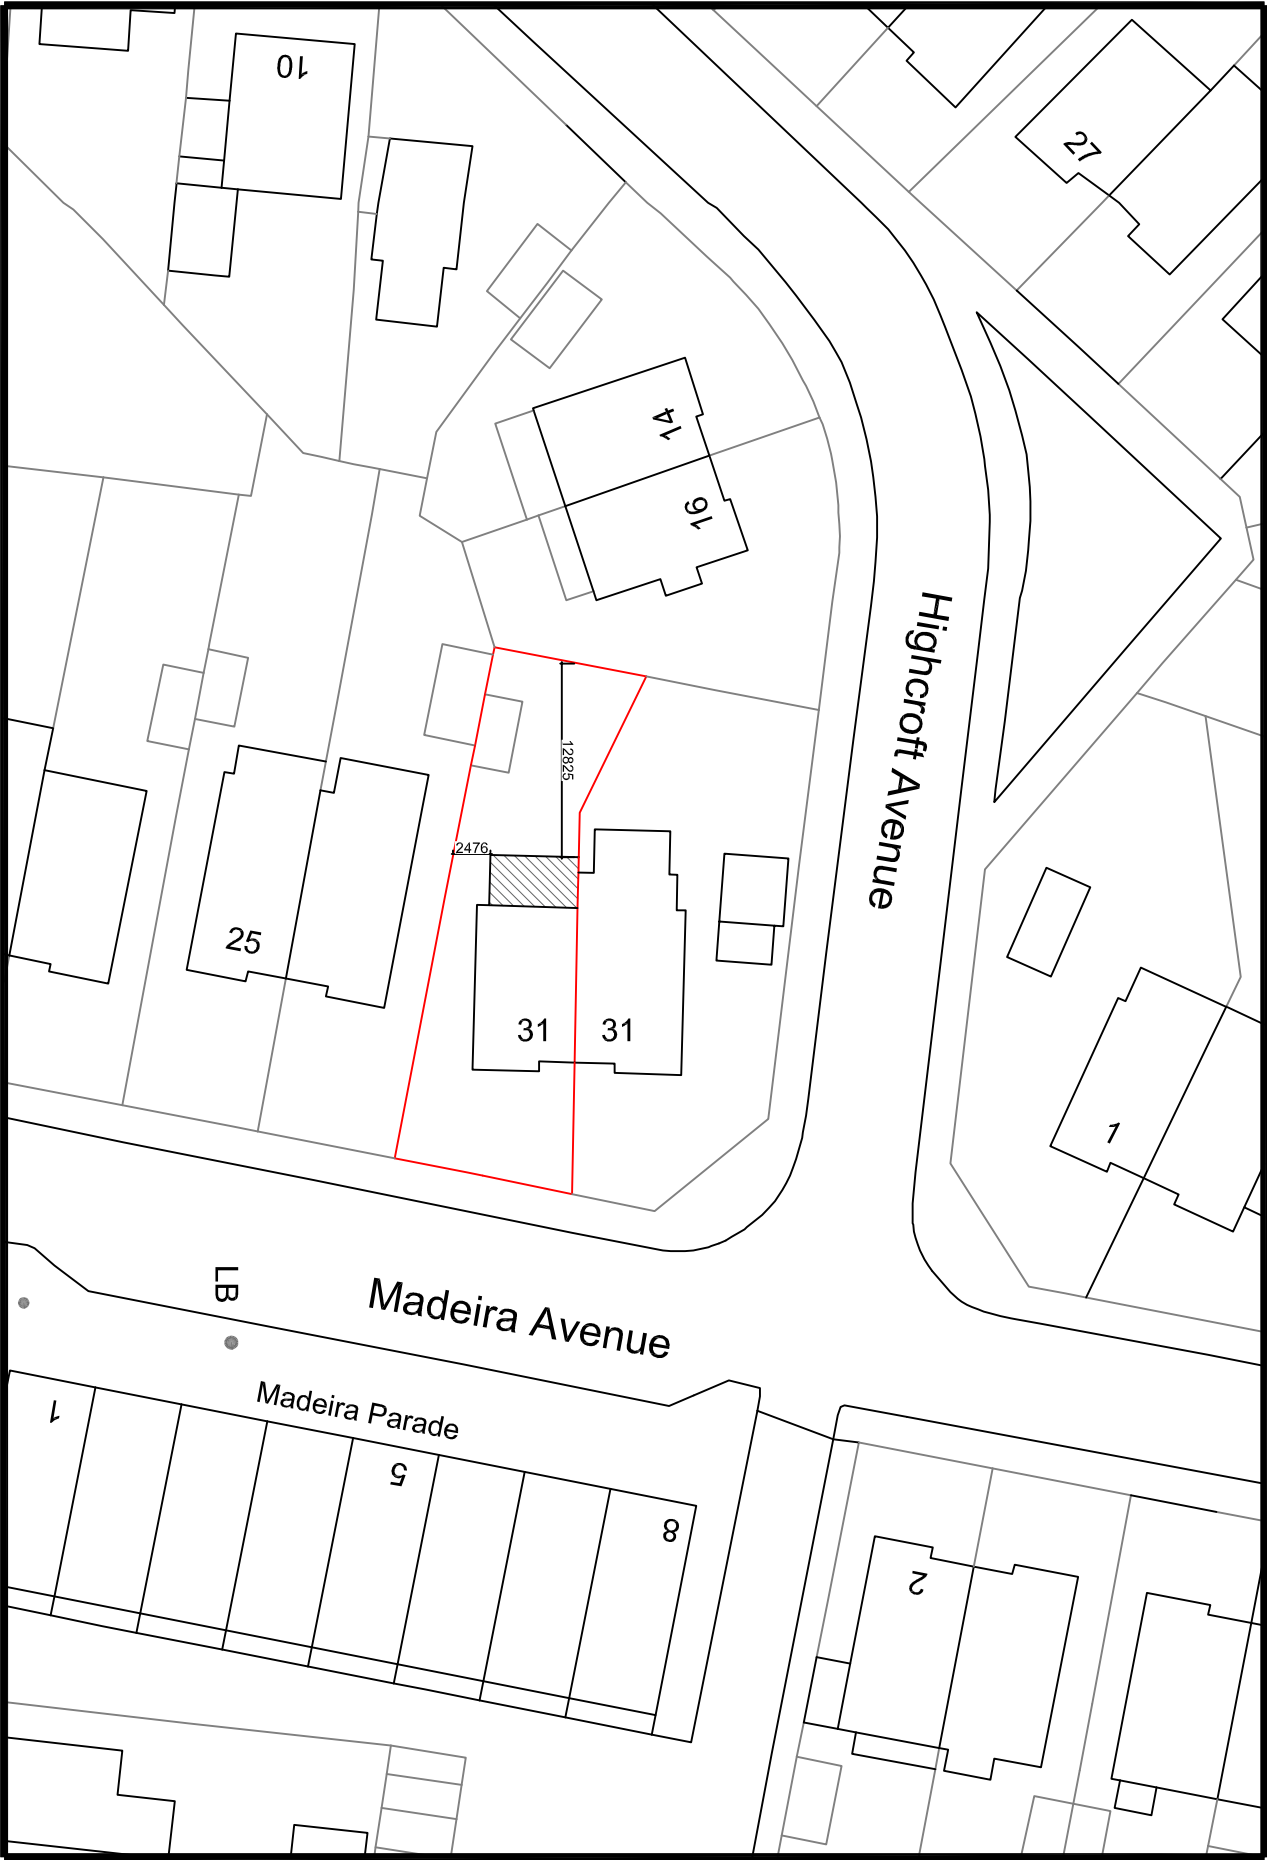


Your Home Plans Ltd
Chichester Enterprise Centre, Terminus
Road, Chichester, PO19 8TX
01243 908064
june@yourhomeplans.co.uk

29 Madeira Avenue
Bognor Regis
West Sussex
PO22 8DF

Block Plan

Project Number: 29MAD-19
Date: 17th February 2022
Drawn By: Your Home Plans Ltd
Checked By: JEG

Drawing No:
B01

Scale: 1:500 A3