



NOTE:
All dimensions to be surveyed and checked by the Builder prior to work on site

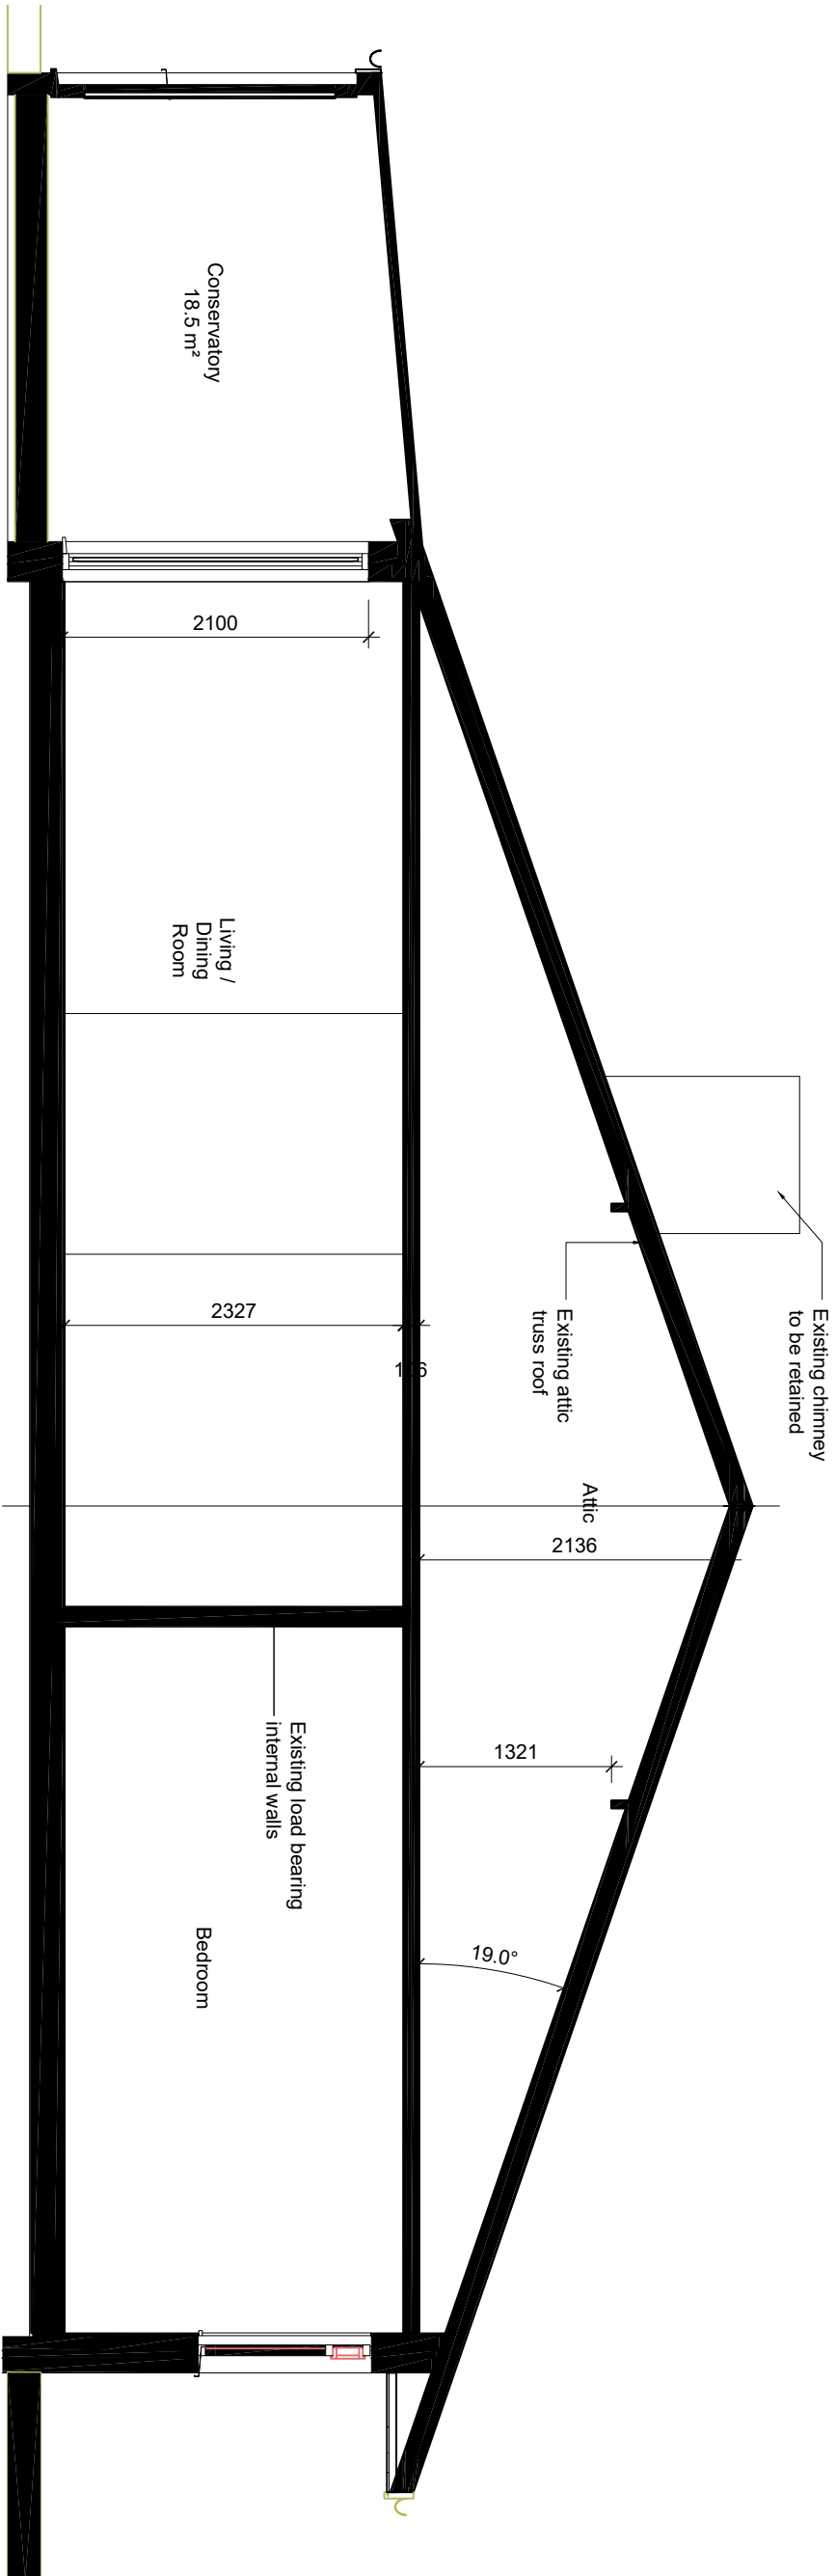


2 Section 1
1 : 50

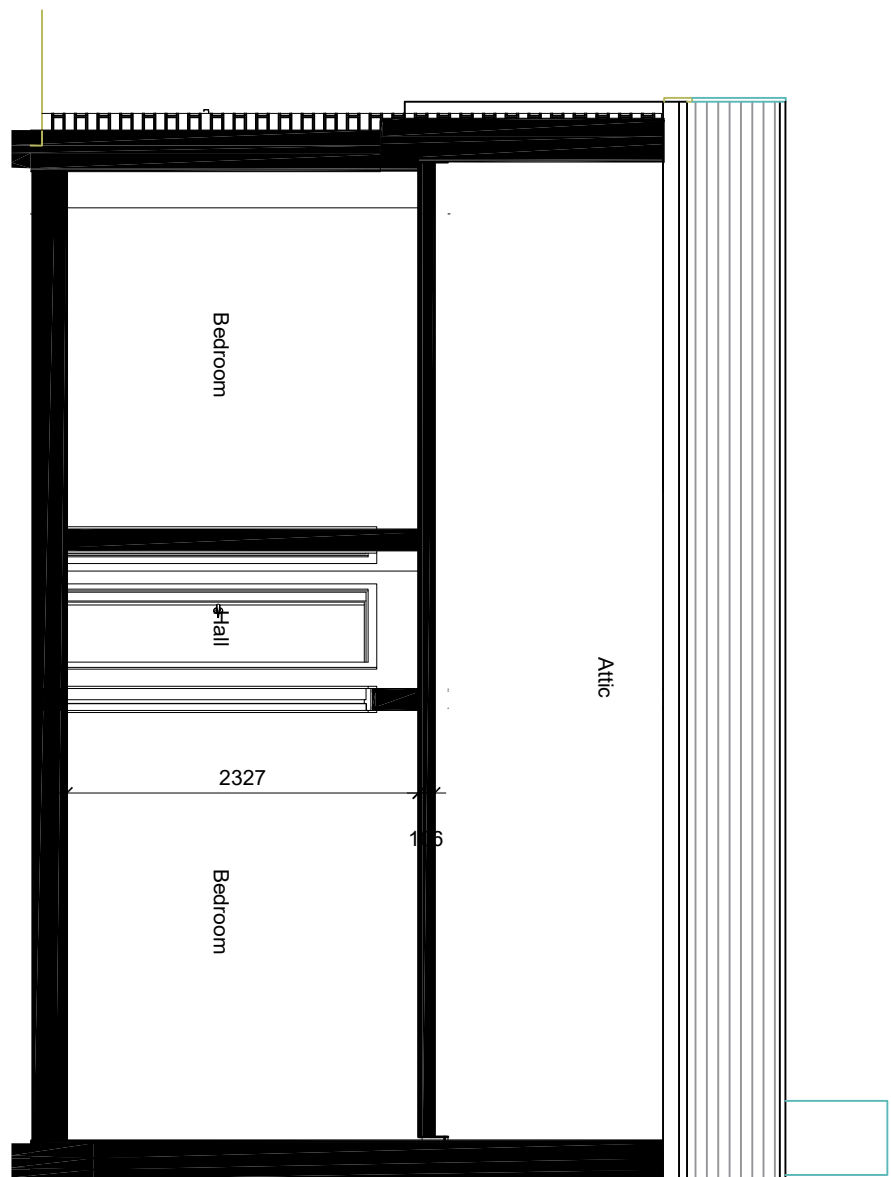

2 Section 2
1 : 50

NOTE:
Party wall agreement required for new floor alterations where beams span onto separating wall.

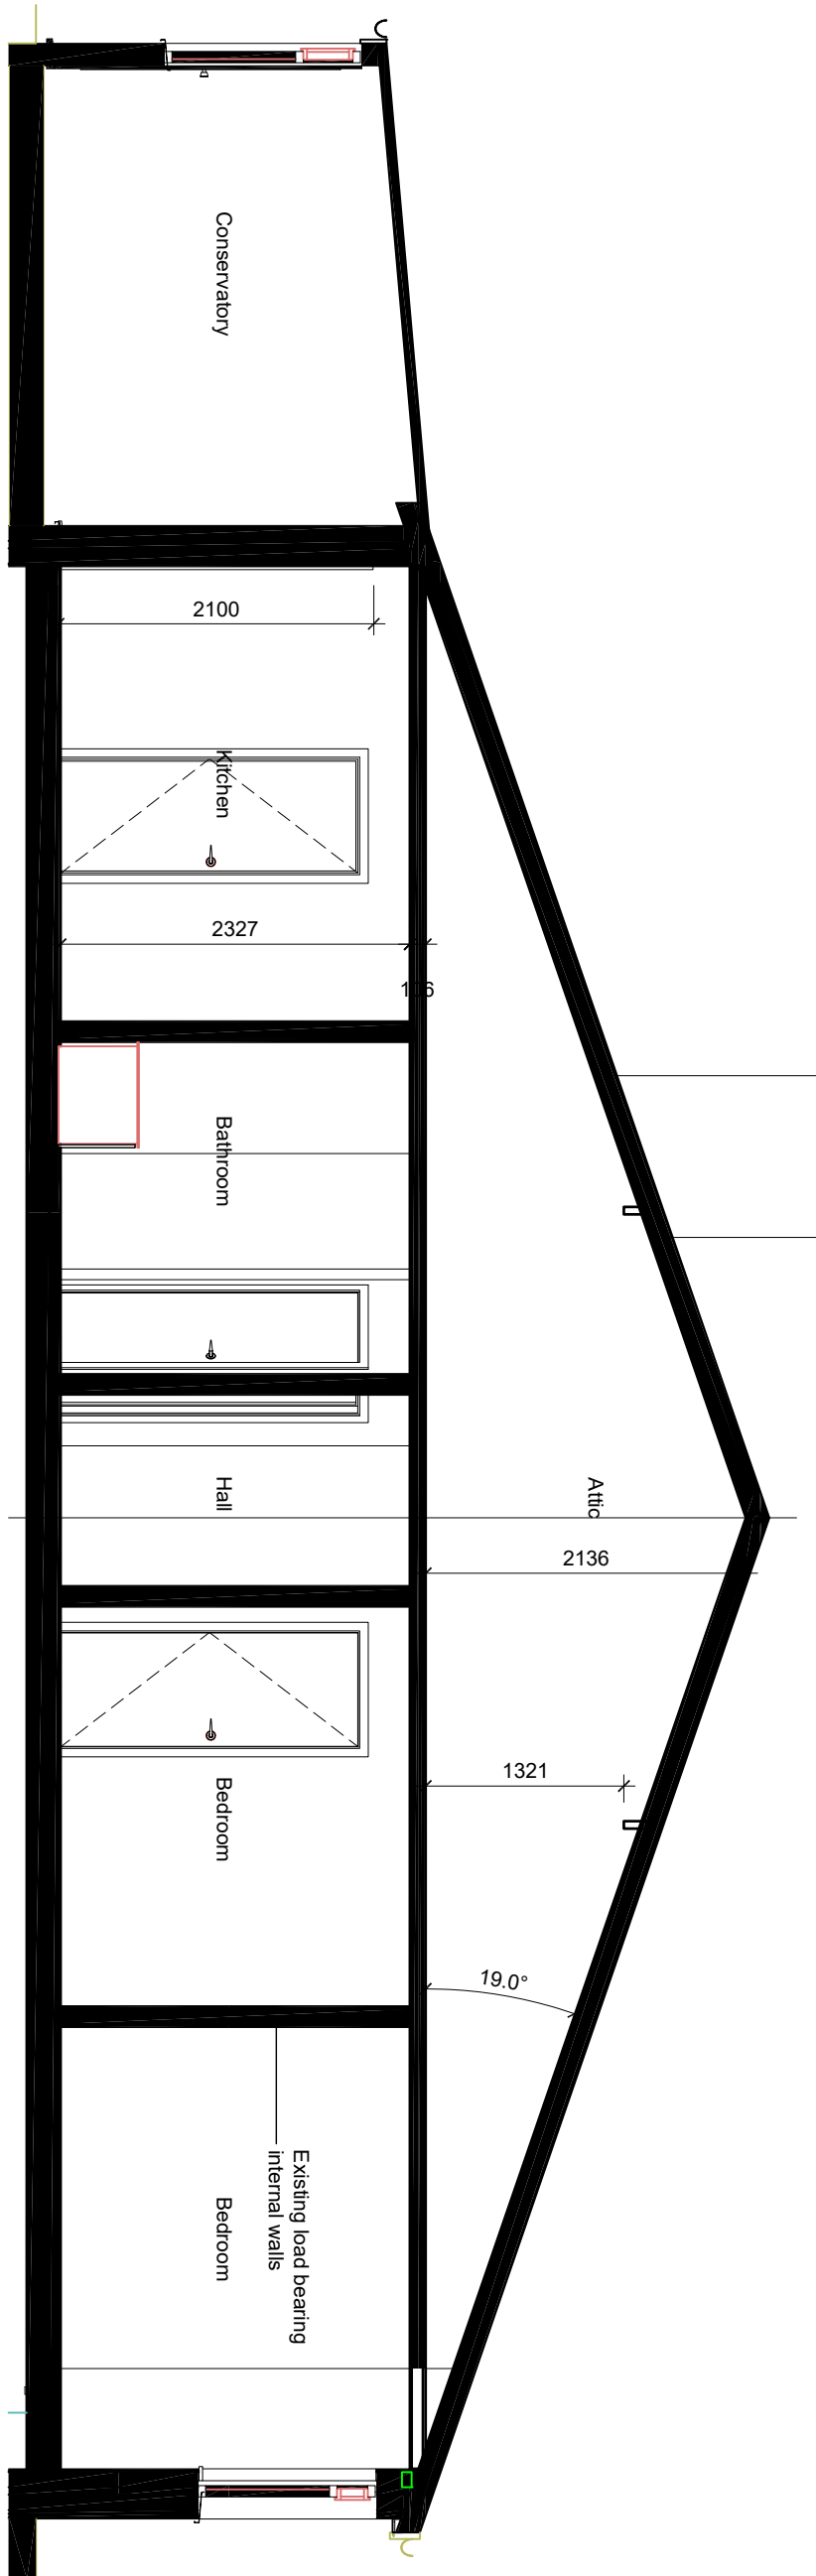

3 Section 2
1 : 50

Job Title
35 Highcroft Crescent, Bognor Regis

Drawing Title
Existing Sections

Scale
1:50 @ A1 / 1:100 @ A3



Drawn
SW

Checked
SW

Date
08/09/25

Project
4725 -

PL003

Rev
P1

APPROVAL

Rev	Date	Revision Details	SW	SW
P1	25.09.25	Tender Issue		