




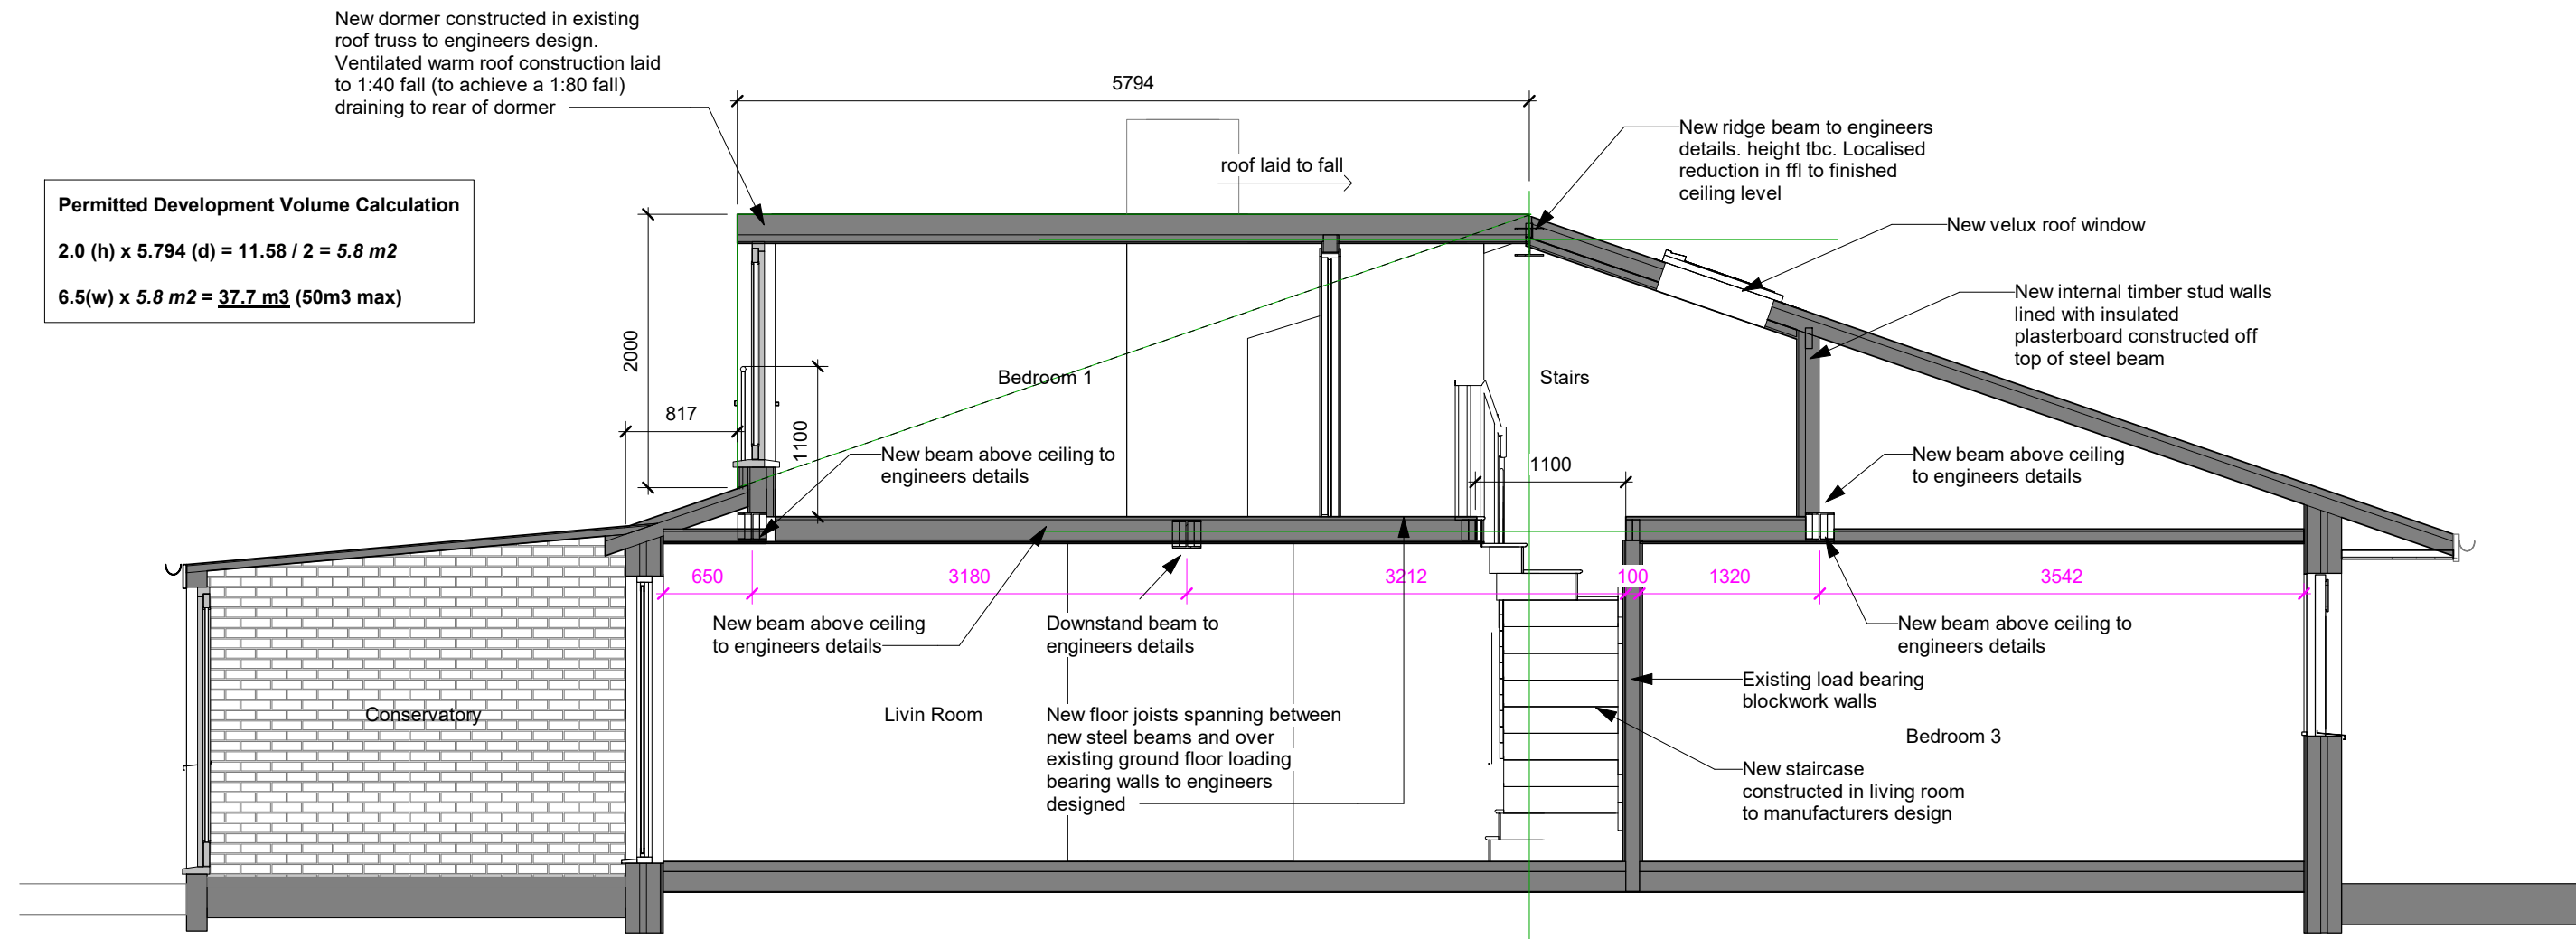

1 Section A
1:50

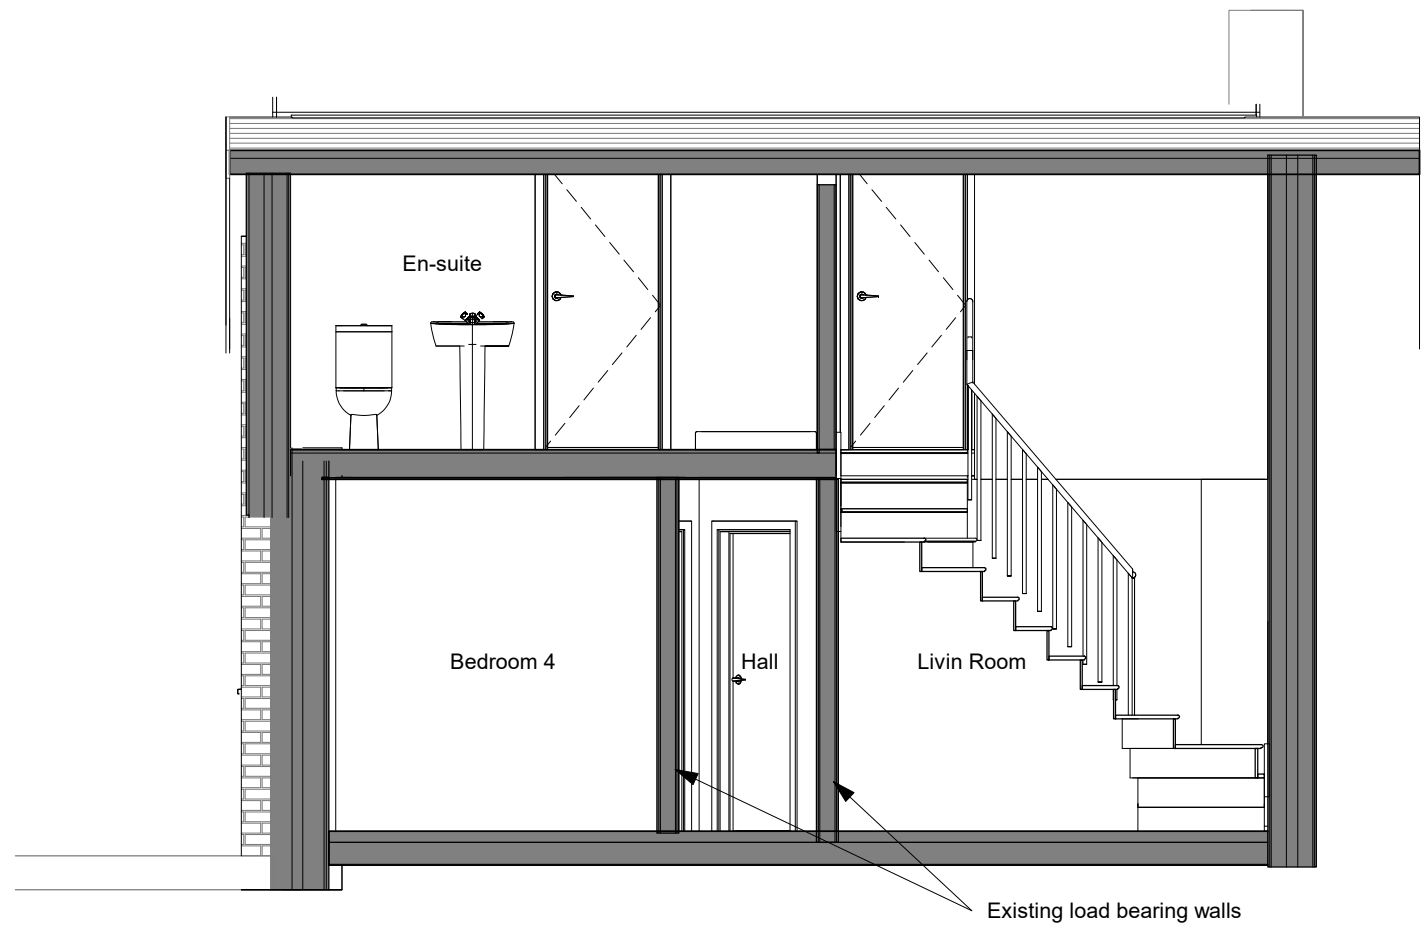

3 Section C
1:50

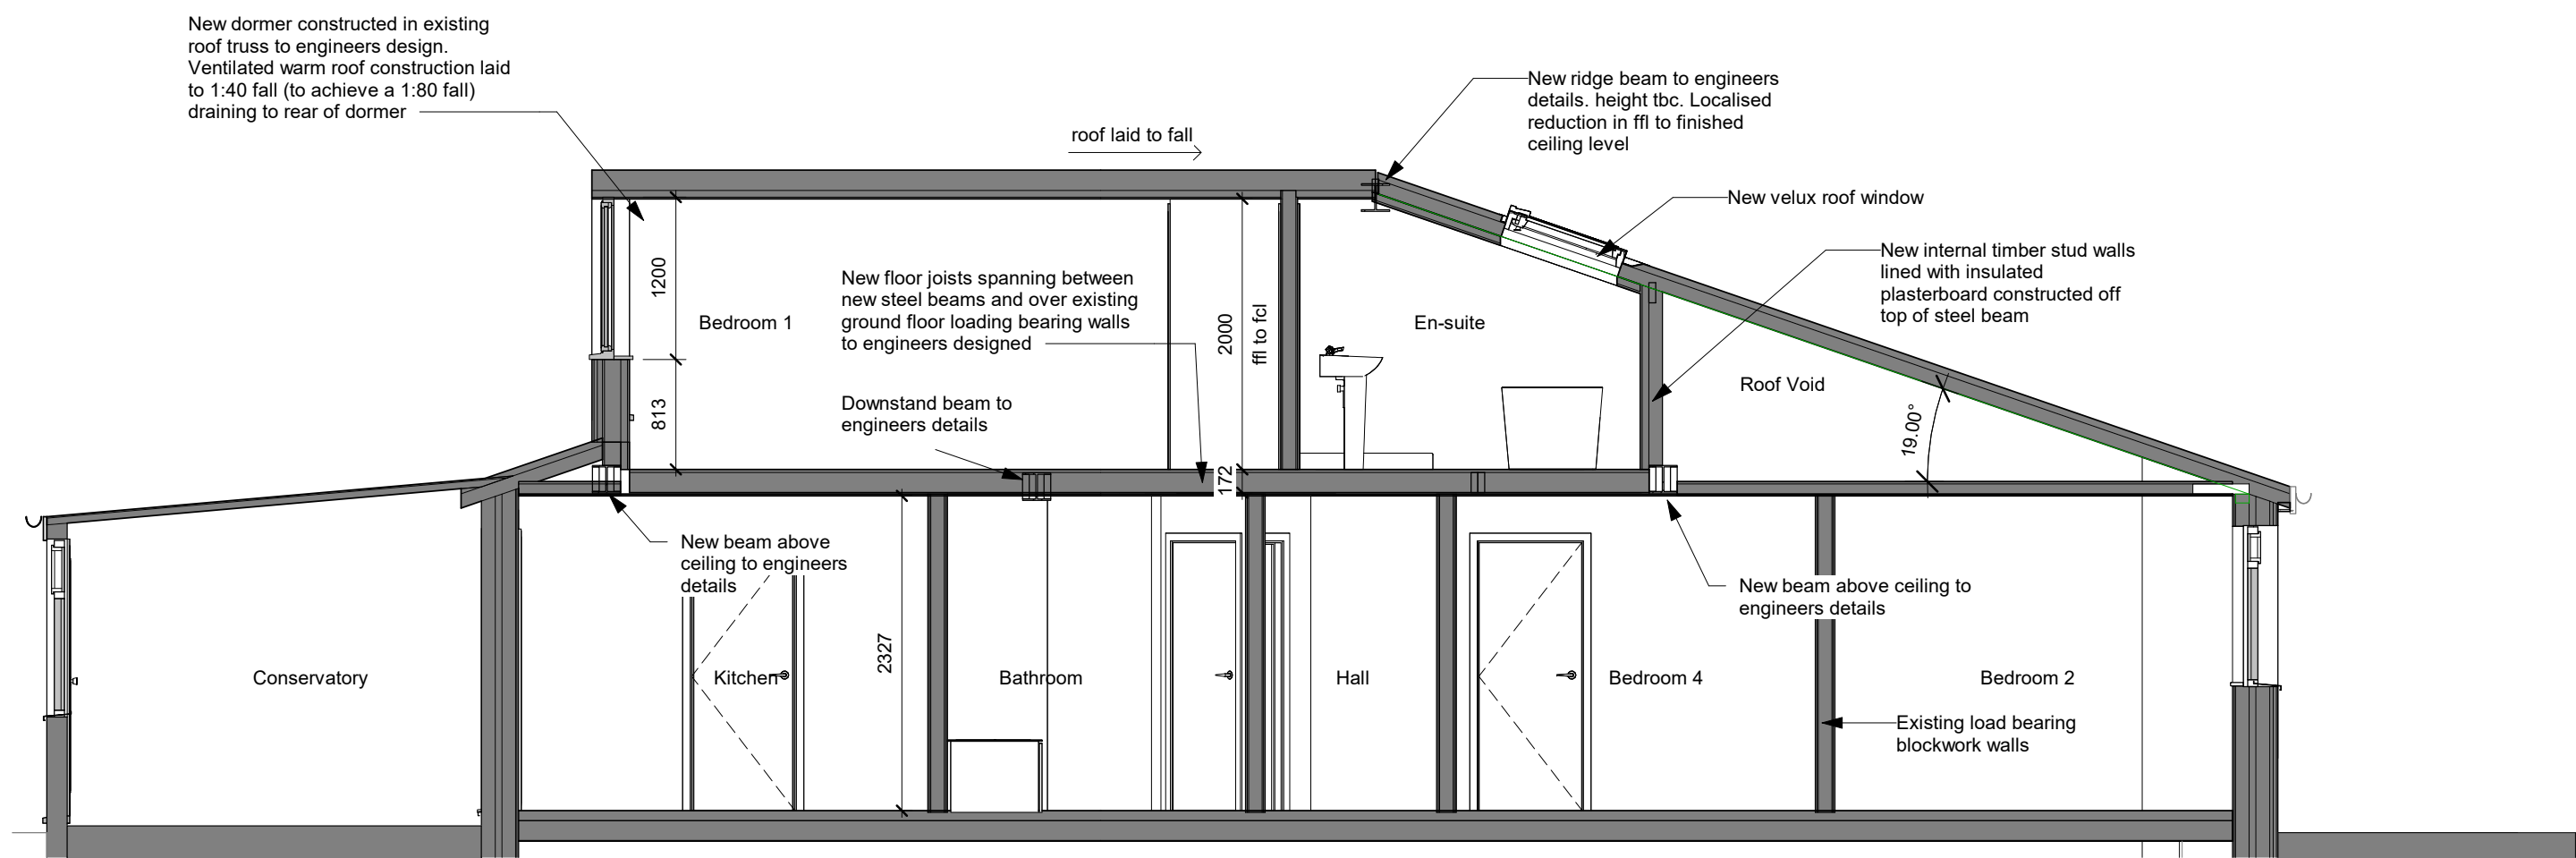

2 Section B
1:50

Job Title
35 Highcroft Crescent, Bognor Regis

Drawing Title
Sections

Scale
1:50 @ A1 / 1:100 @ A3

metres 1 2 3 4 5

Drawn
SW

Checked
SW

Date
08/29/25

Project
4725 -

PL202

Rev
P2

Status

APPROVAL

P2 08.03.26 Issued for Planning Approval
P1 25.09.25 Tender Issue

Rev Date Revision Details Dr Ch