


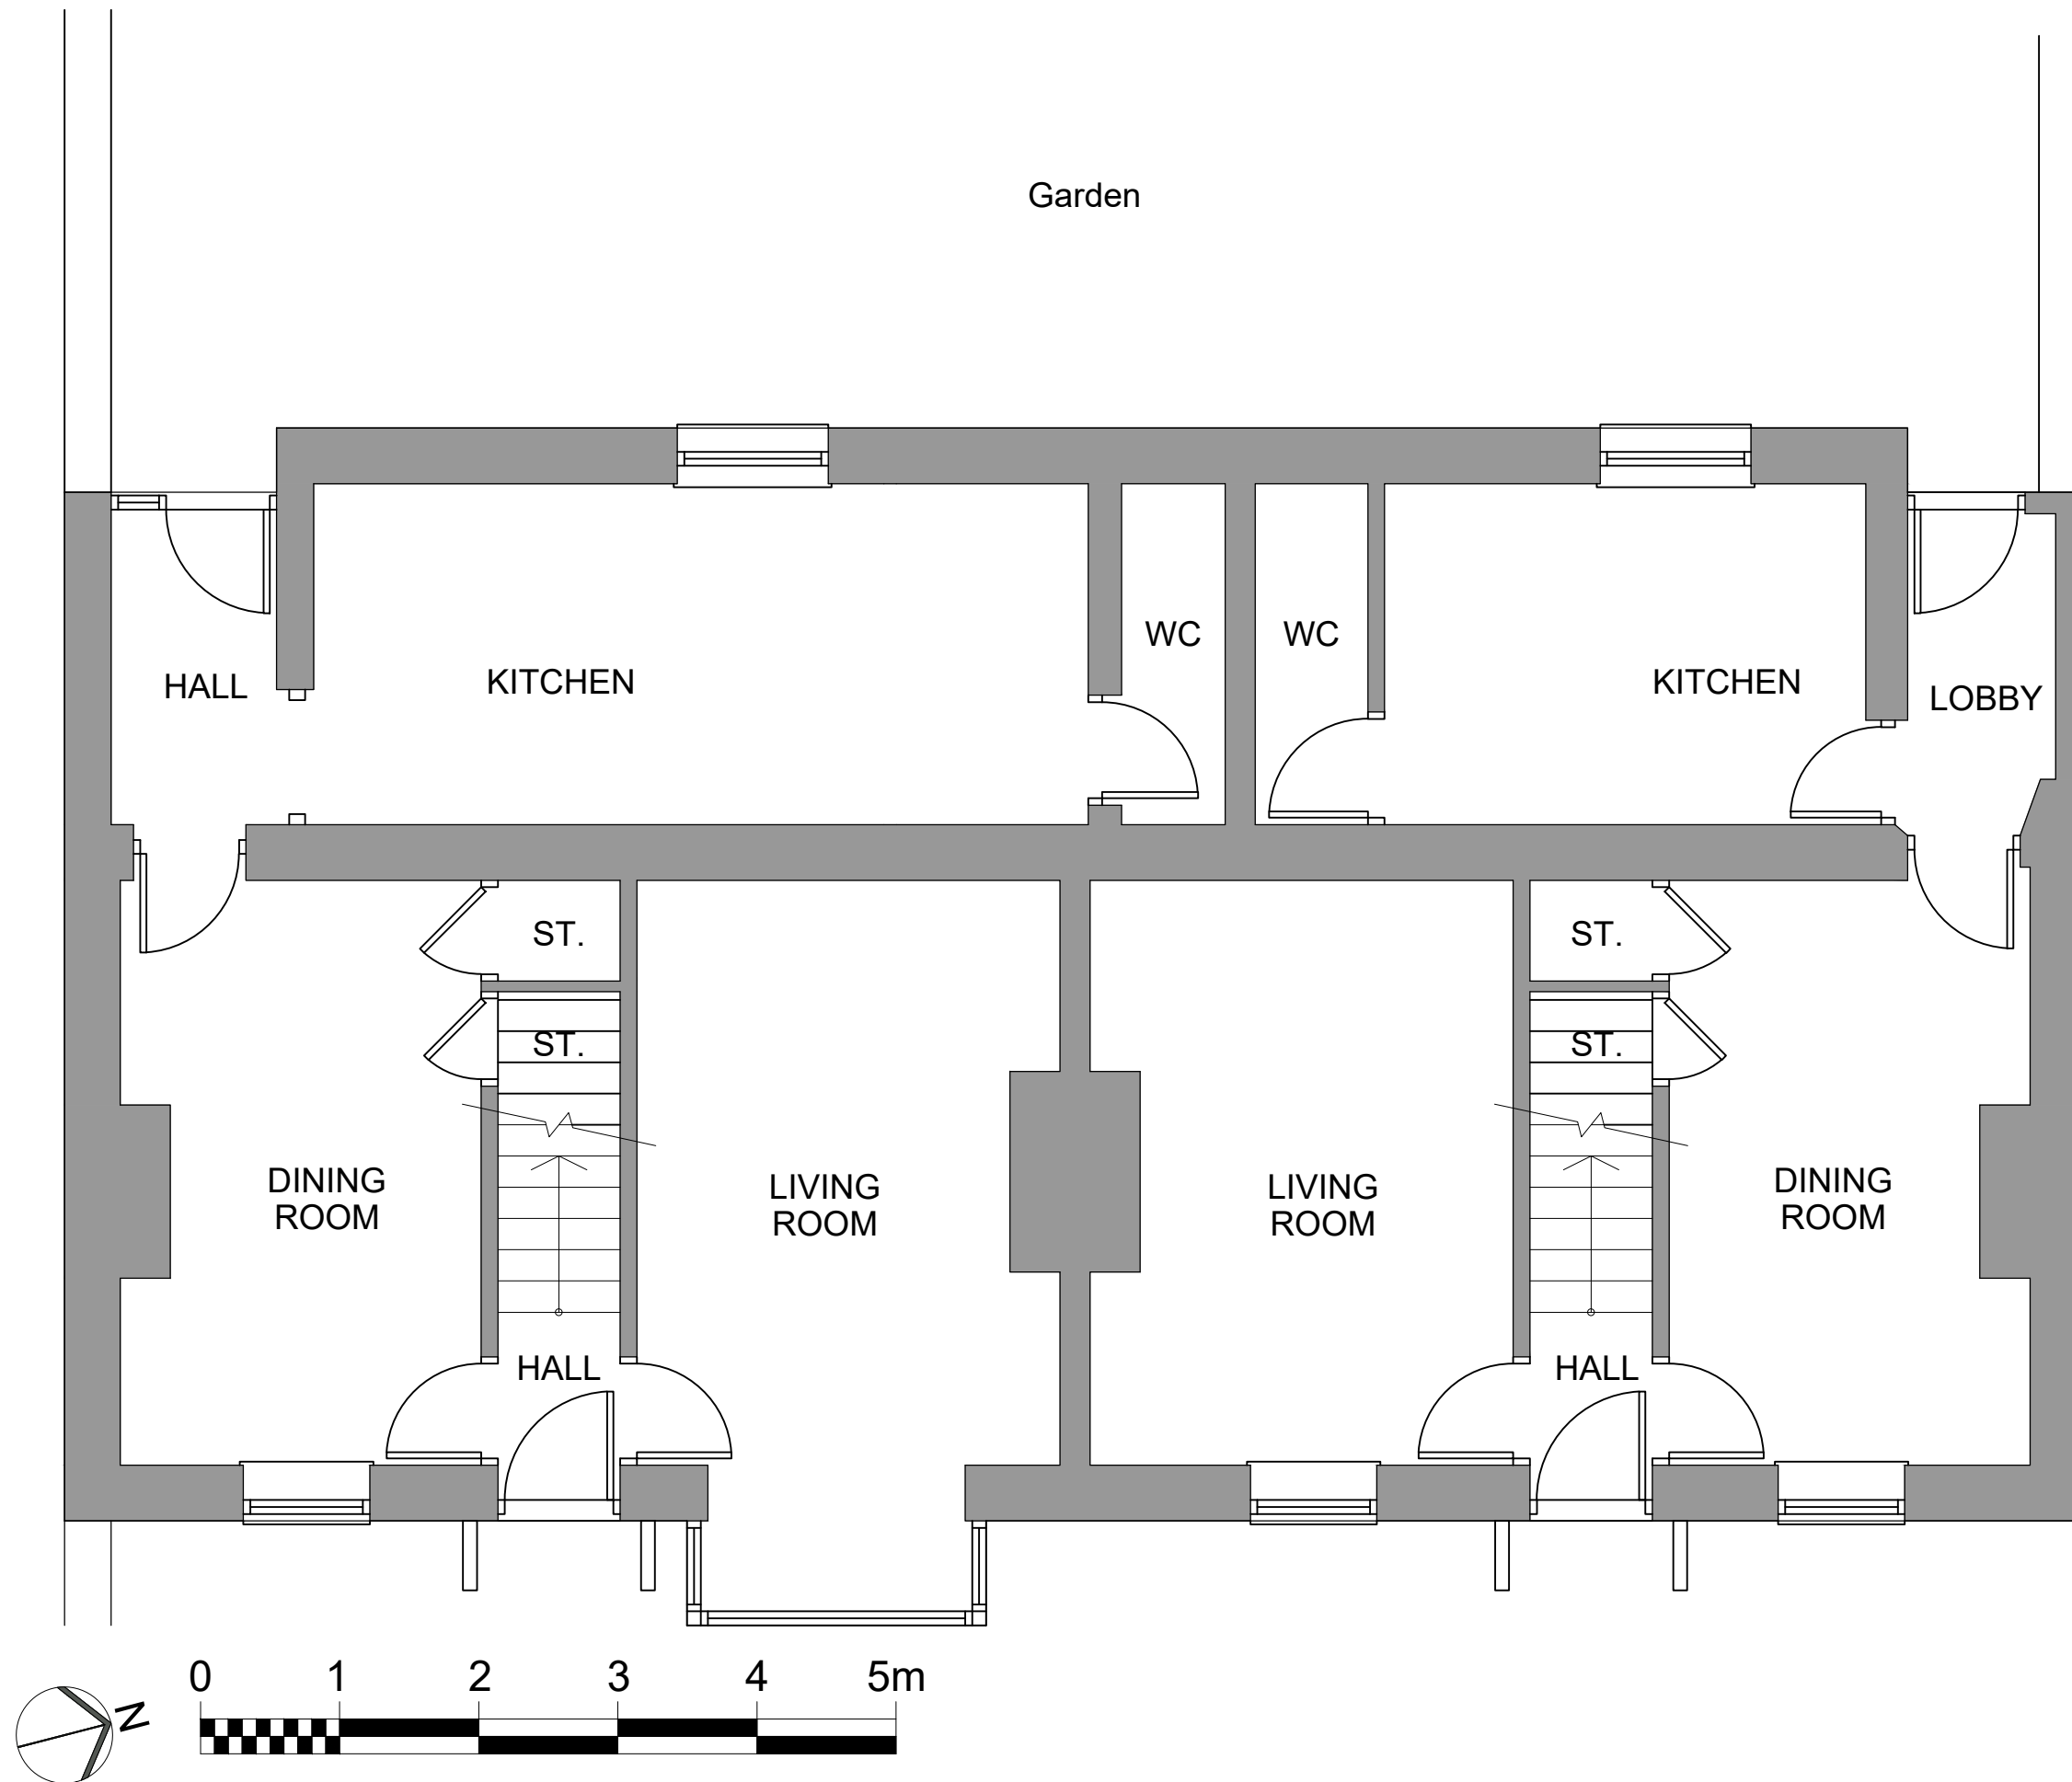

D2	04-12-19	PEM PSM	Walls hatched. Layout of kitchens and baths revised. North point & scale bar added.
Rev	Date	Dr'n / Ch'd	Amendments
D=Design T=Tender C=Construction SS=Superseded W=Withdrawn			

This drawing is the copyright of the Architects and must not be reproduced or used without their permission. Figured dimensions must be taken in preference to scaled dimensions and site dimensions are to be checked before work is put in hand

SAUNDERS ARCHITECTS is a trading name of SAUNDERS ARCHITECTS LLP Registered in England & Wales Registered No OC307148

**SAUNDERS
ARCHITECTS**
SOUTHAMPTON COVENTRY

Suite 36, Royal Mail House, Terminus Terrace, Soton. SO14 3FD
Telephone: 023 8081 1981
mail@saunders-architects.co.uk www.saunders-architects.co.uk

University of Chichester
Upper Bognor Road Residential Redevelopment

Drawing
67 & 69 Upper Bognor Road
Ground Floor as existing

Scale @ A3
1:50

Drawing no.
5542-001-D2