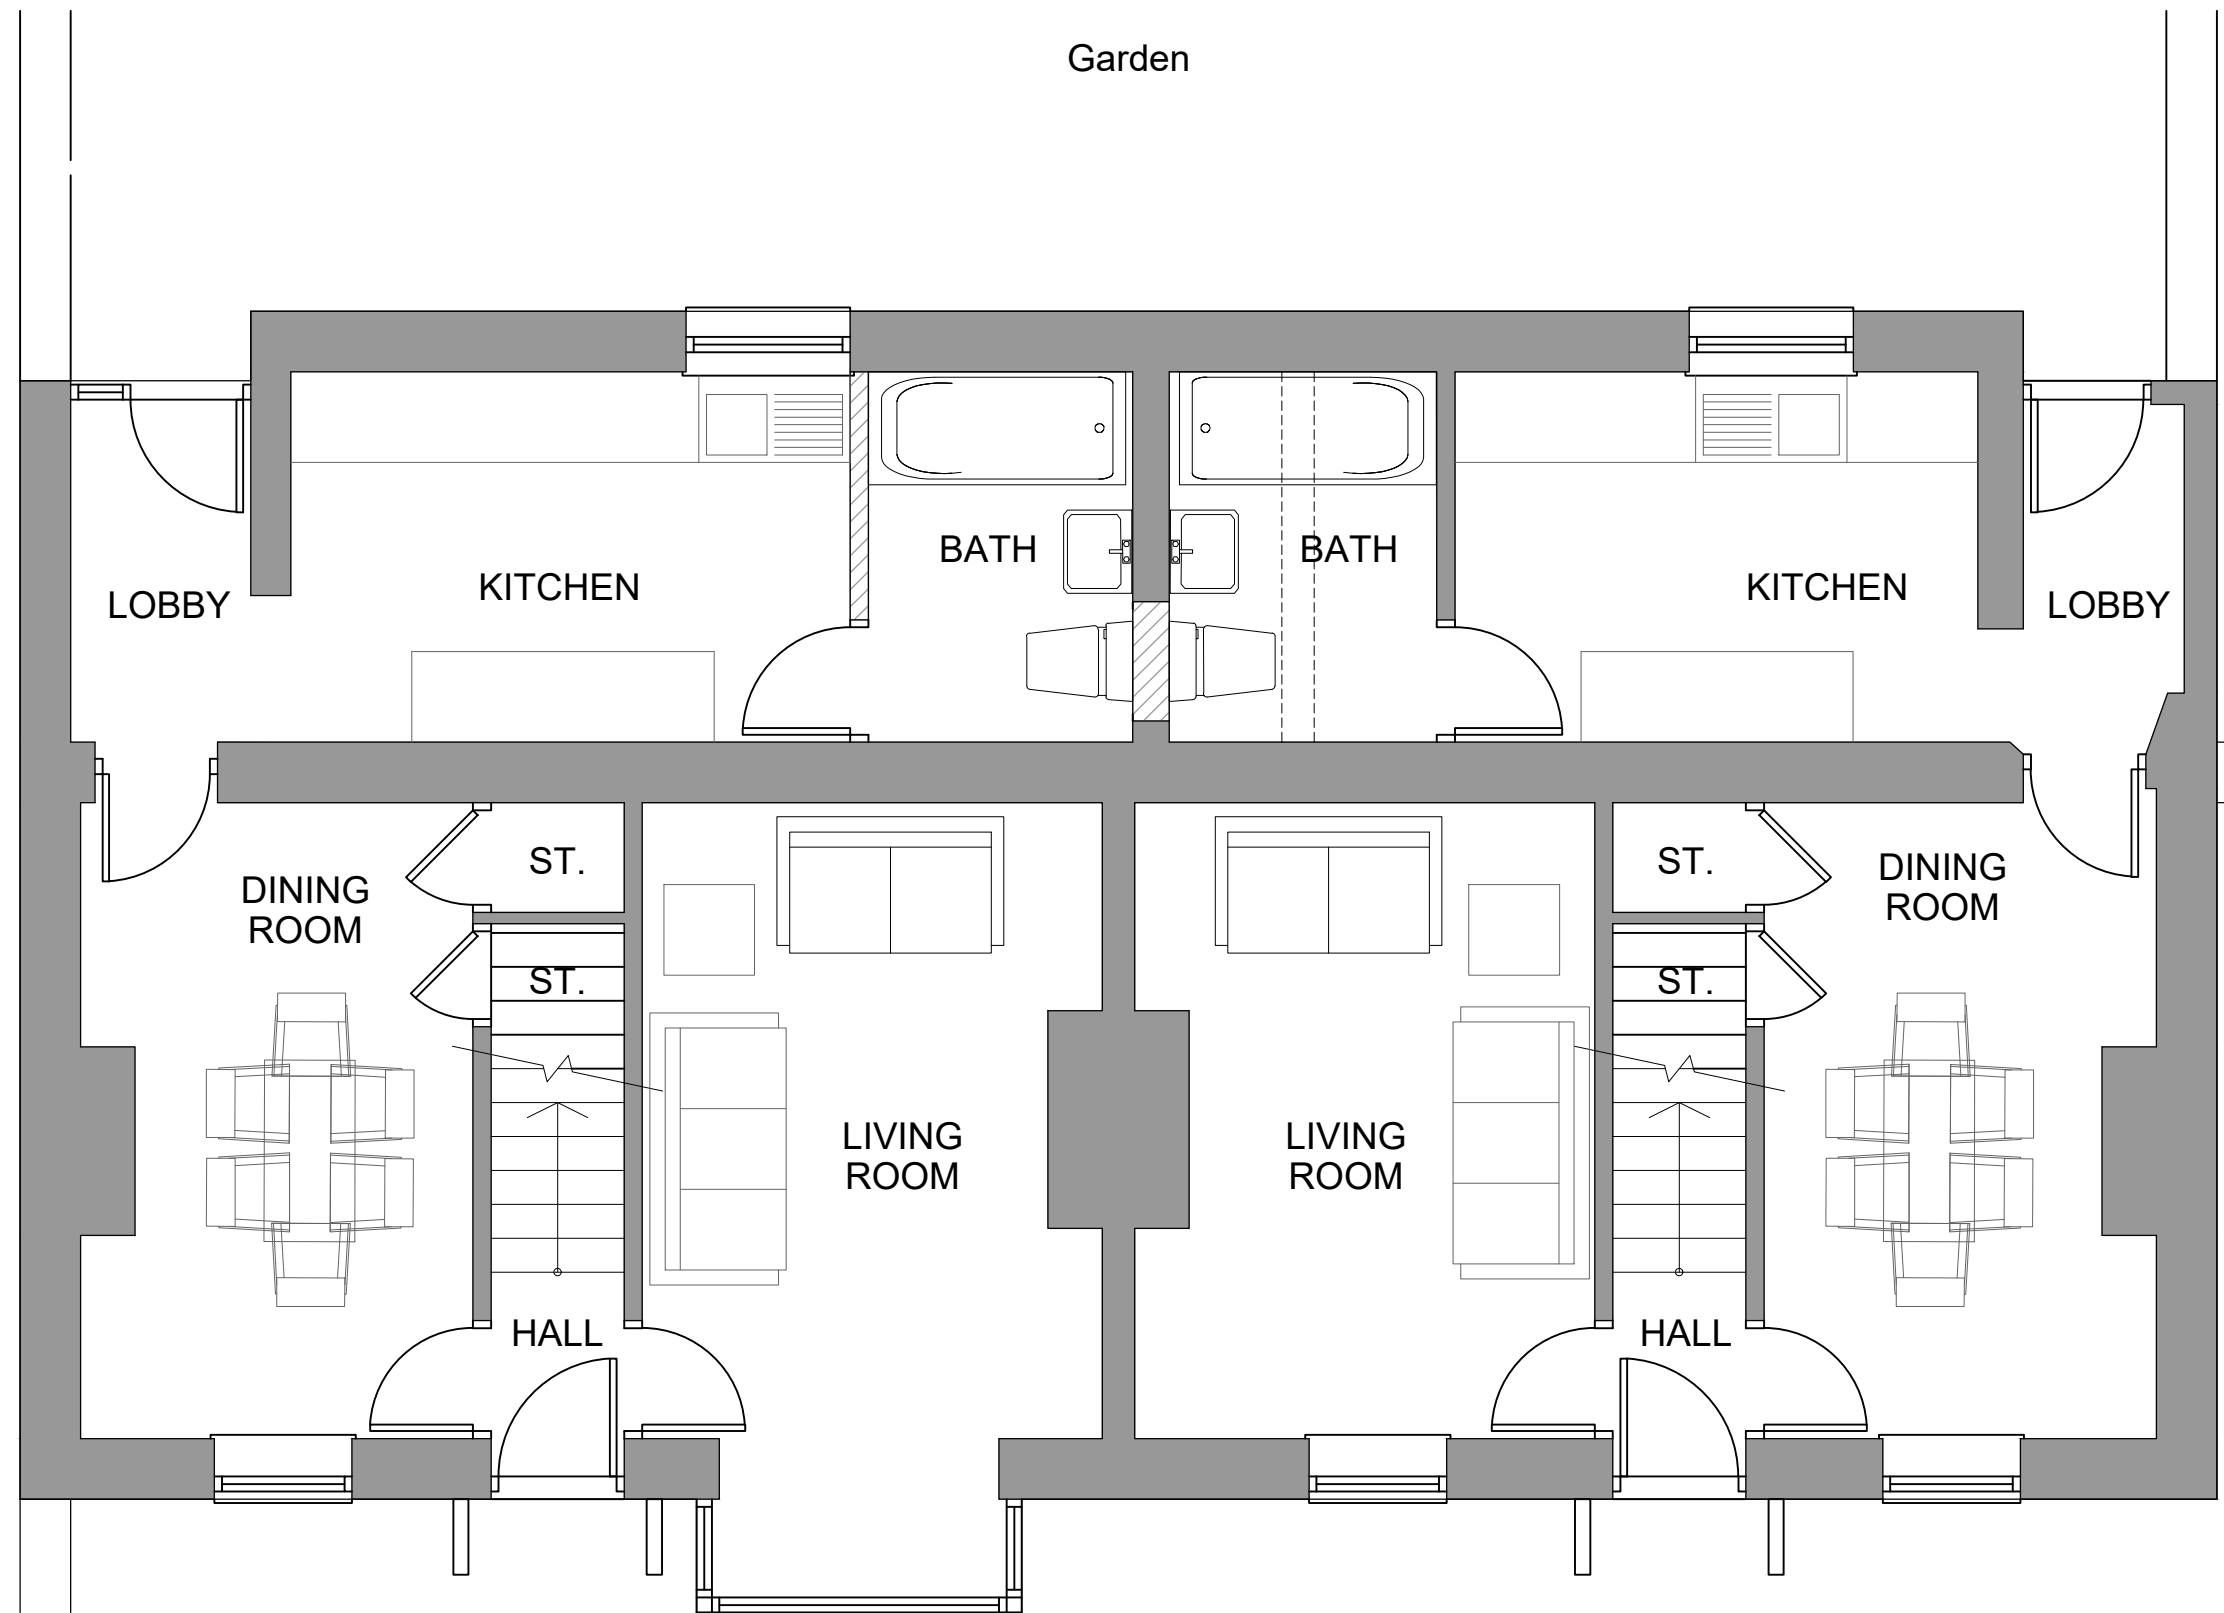


# GROUND FLOOR

N.B. Extent of any repairs/ replacement to ground floor and stair timbers to structural engineer's recommendations.

- Existing walls
- New walls
- Walls to be removed

|          |          |                |                                                                     |
|----------|----------|----------------|---------------------------------------------------------------------|
| D2       | 05-12-19 | PEM            | Walls hatched. North point & scale bar added. Timber repairs noted. |
| Rev      | Date     | Dr'n / Ch'd    | Amendments                                                          |
| D=Design | T=Tender | C=Construction | SS=Superseded W=Withdrawn                                           |

This drawing is the copyright of the Architects and must not be reproduced or used without their permission. Figured dimensions must be taken in preference to scaled dimensions and site dimensions are to be checked before work is put in hand

SAUNDERS ARCHITECTS is a trading name of SAUNDERS ARCHITECTS LLP Registered in England & Wales Registered No OC307148

**SAUNDERS ARCHITECTS**  
SOUTHAMPTON COVENTRY  
Wade Park Salisbury Road Ower Southampton SO51 6AG  
Telephone: 023 8081 1981 Facsimile: 023 8081 1969  
mail@saunders-architects.co.uk www.saunders-architects.co.uk

University of Chichester  
Upper Bognor Road Residential Redevelopment  
Drawing  
67-69 Upper Bognor Road  
Ground Floor Proposed  
Scale @ A3  
1:50  
Drawing no.  
**5542-101-D2**