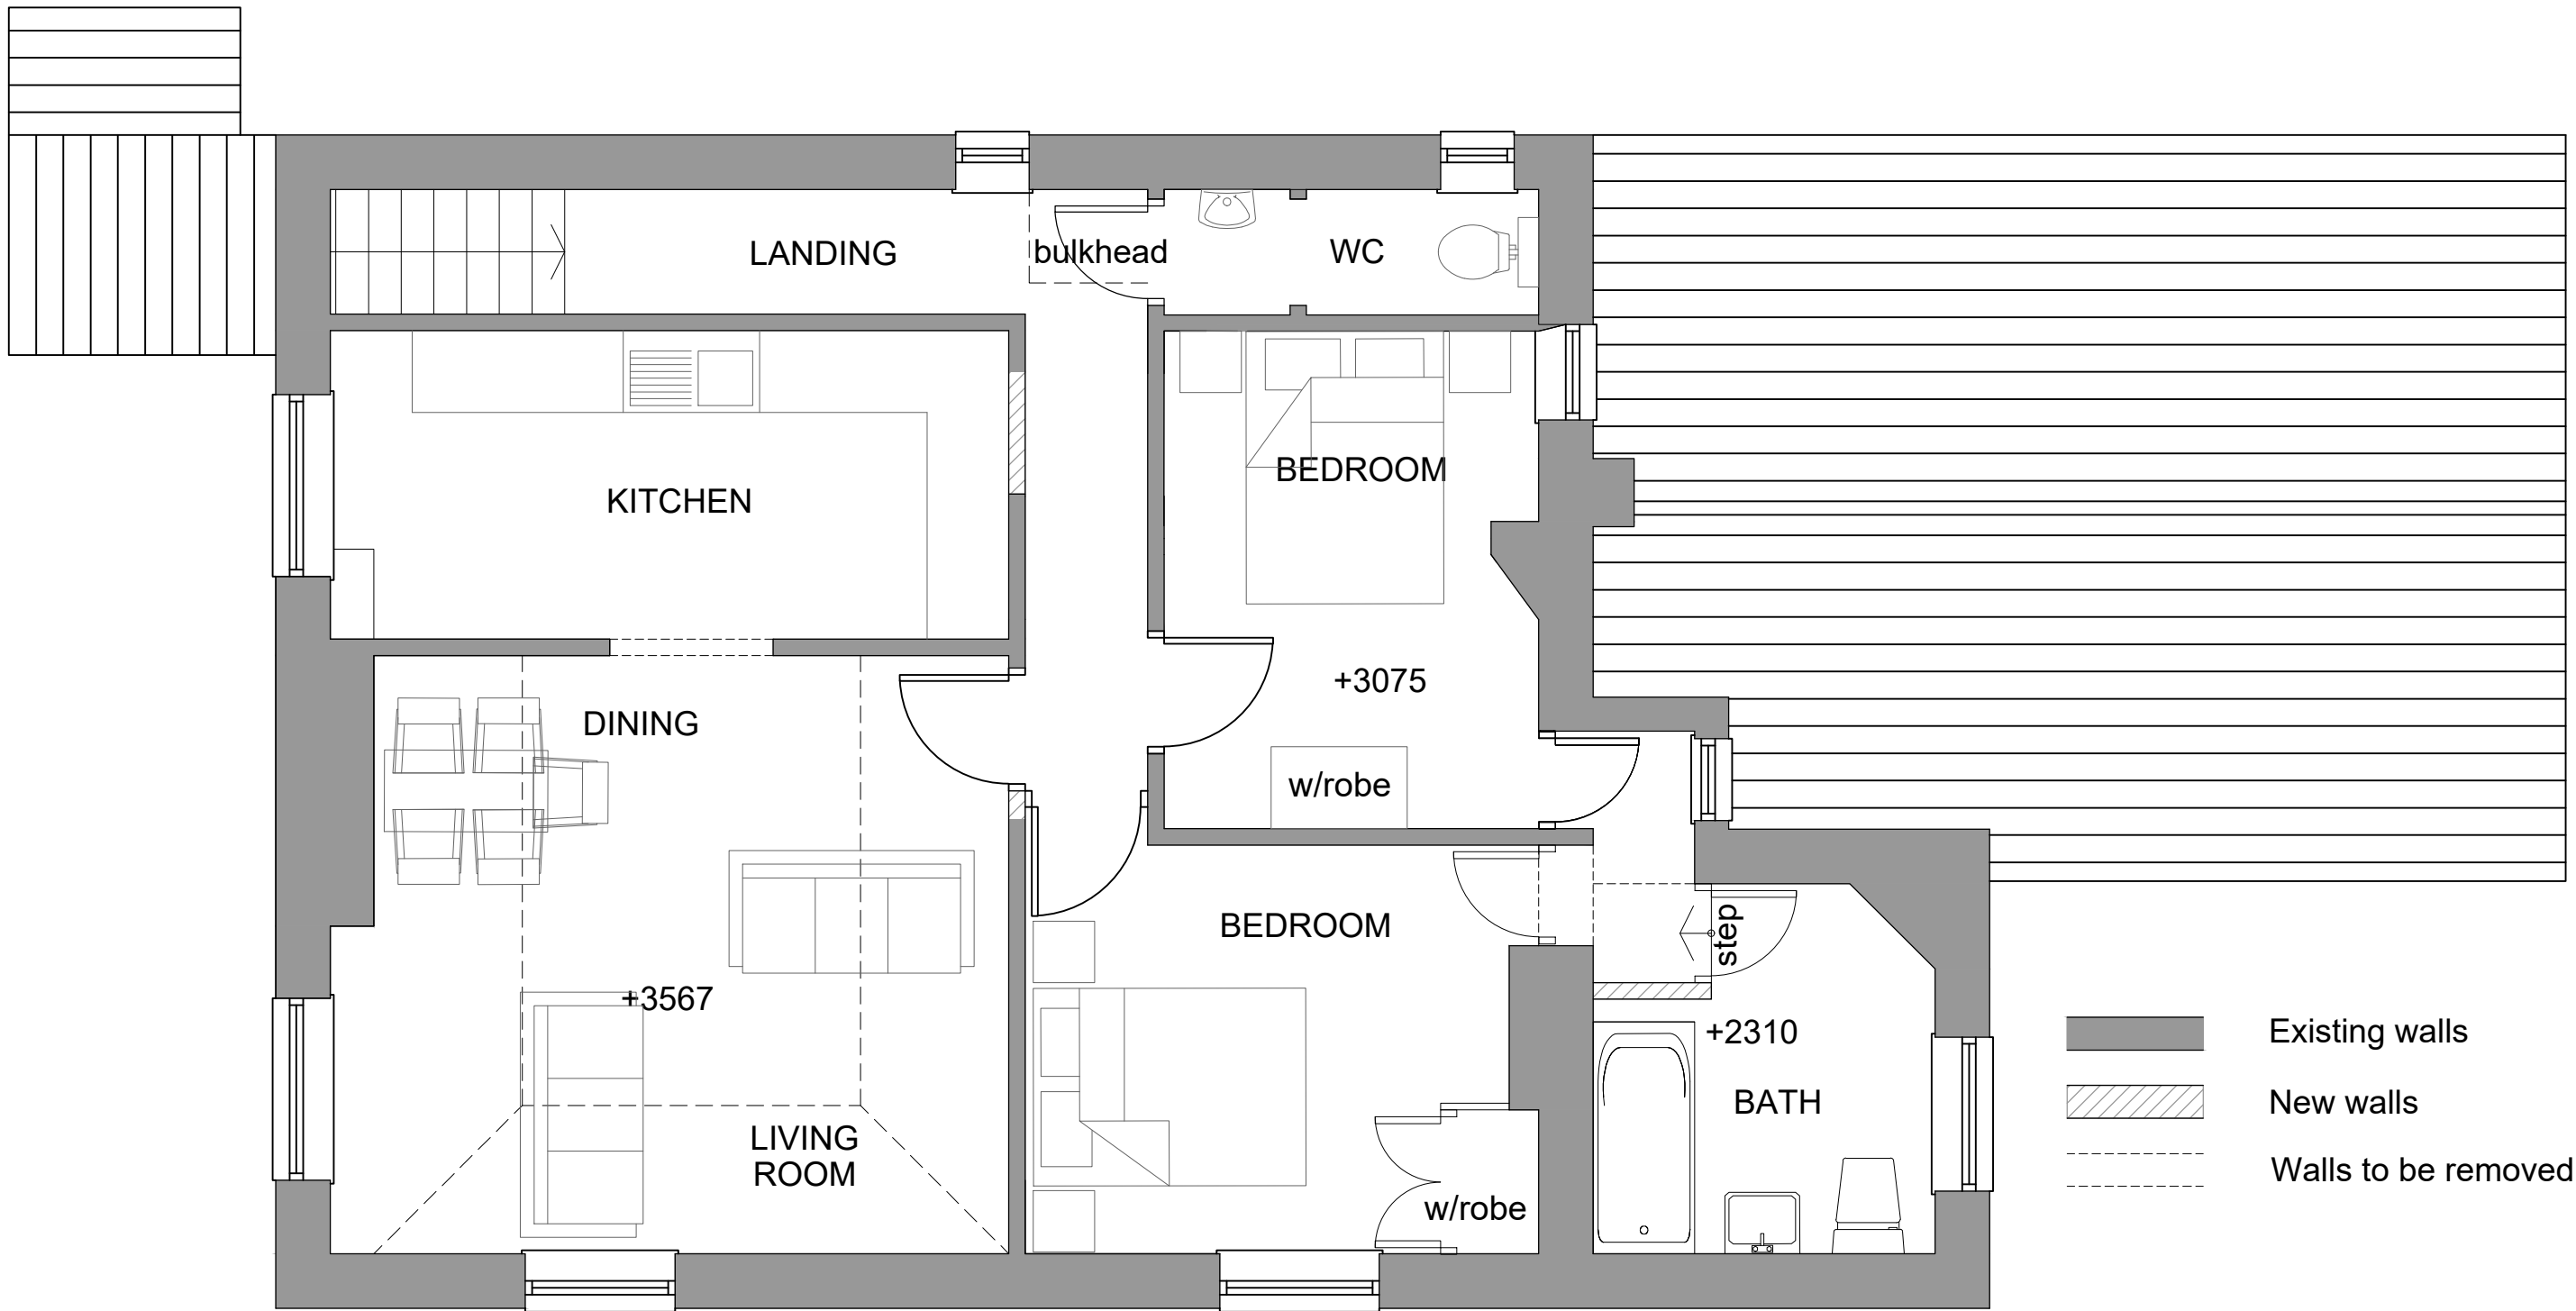


D2	05-12-19	PEM PSM	Walls hatched North point and scale bar added.
Rev	Date	Dr'n / Ch'd	Amendments
D=Design	T=Tender	C=Construction	SS=Superseded W=Withdrawn
This drawing is the copyright of the Architects and must not be reproduced or used without their permission. Figured dimensions must be taken in preference to scaled dimensions and site dimensions are to be checked before work is put in hand			
SAUNDERS ARCHITECTS is a trading name of SAUNDERS ARCHITECTS LLP Registered in England & Wales Registered No OC307148			

**SAUNDERS
ARCHITECTS**
SOUTHAMPTON COVENTRY

Wade Park Salisbury Road Ower Southampton SO51 6AG
Telephone: 023 8081 1981 Facsimile: 023 8081 1969
mail@saunders-architects.co.uk www.saunders-architects.co.uk

University of Chichester
Upper Bognor Road Residential Redevelopment

Drawing
71 Upper Bognor Road
First Floor Proposed

Scale @ A3
1:50

Drawing no.
5542-105-D2