
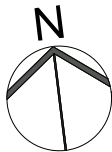


Form opening in existing first floor to allow for insertion of new staircase.

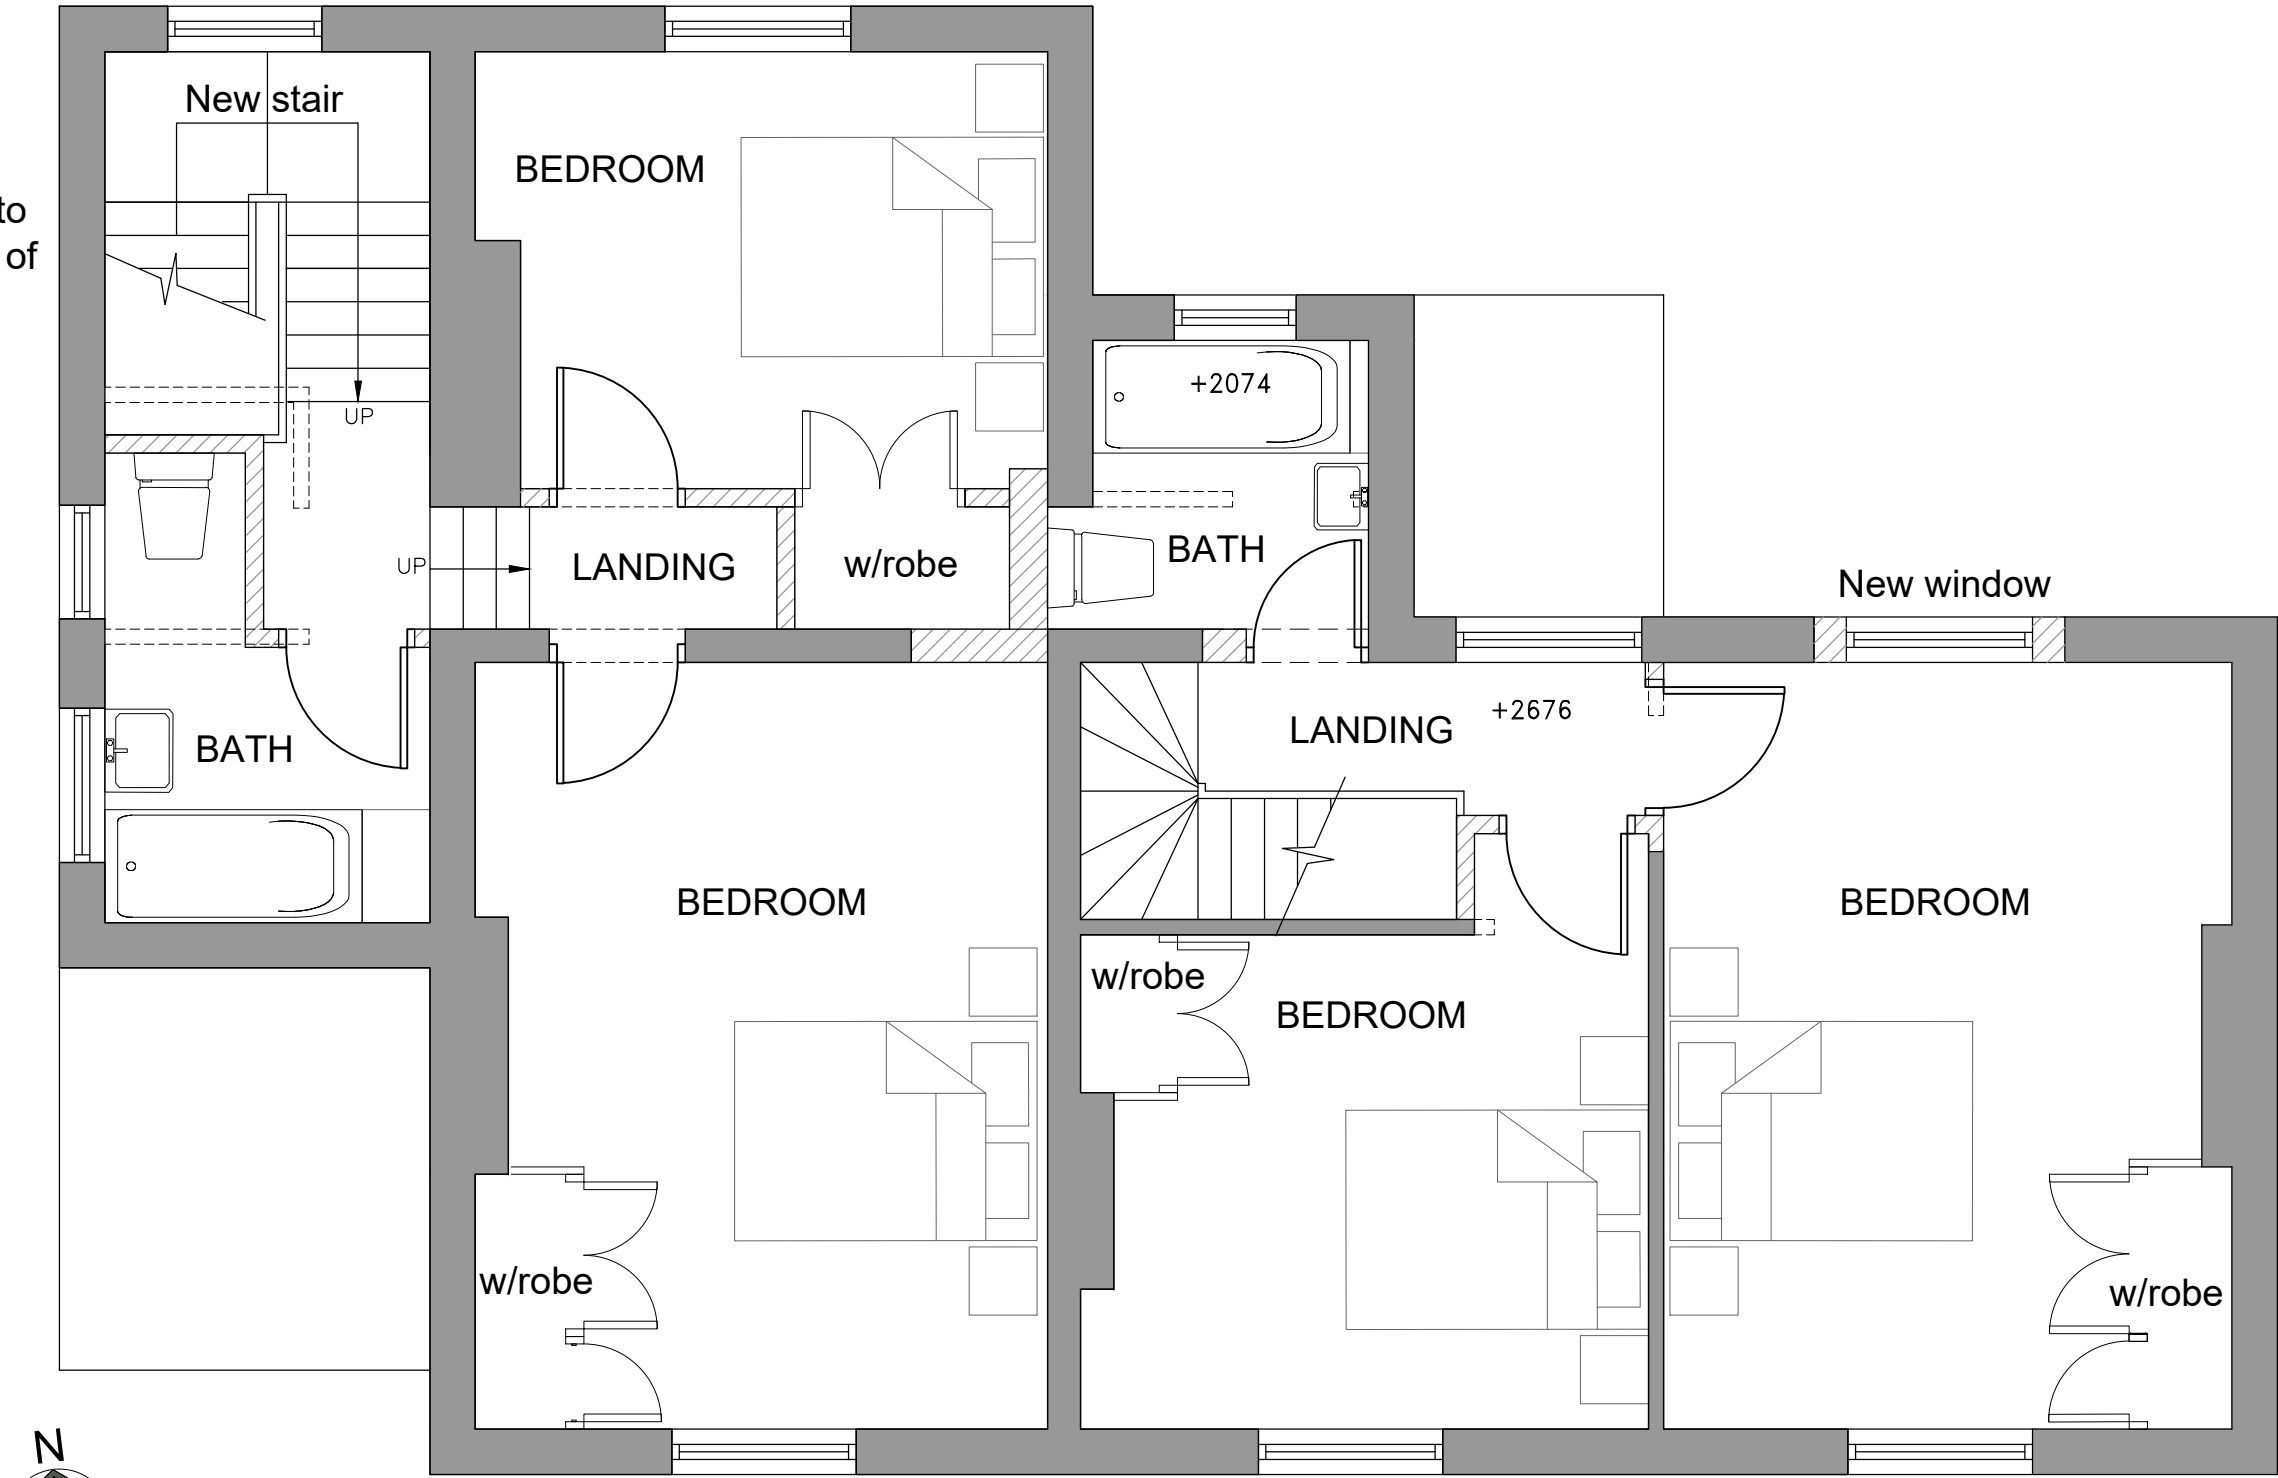

- Existing walls
- New walls
- Walls to be removed

D3	05-12-19	PEM PSM	Walls hatched. Opening in stair for first floor noted. North point and scale bar added.
Rev	Date	Dr'n / Ch'd	Amendments
D=Design	T=Tender	C=Construction	SS=Superseded W=Withdrawn

This drawing is the copyright of the Architects and must not be reproduced or used without their permission. Figured dimensions must be taken in preference to scaled dimensions and site dimensions are to be checked before work is put in hand

SAUNDERS ARCHITECTS is a trading name of SAUNDERS ARCHITECTS LLP Registered in England & Wales Registered No OC307148

**SAUNDERS
ARCHITECTS**
SOUTHAMPTON COVENTRY

Wade Park Salisbury Road Ower Southampton SO51 6AG
Telephone: 023 8081 1981 Facsimile: 023 8081 1969
mail@saunders-architects.co.uk www.saunders-architects.co.uk

University of Chichester
Upper Bognor Road Residential Redevelopment

Drawing
Charlotte House
First Floor Proposed

Scale @ A3
1:50

Drawing no.
5542-108-D3