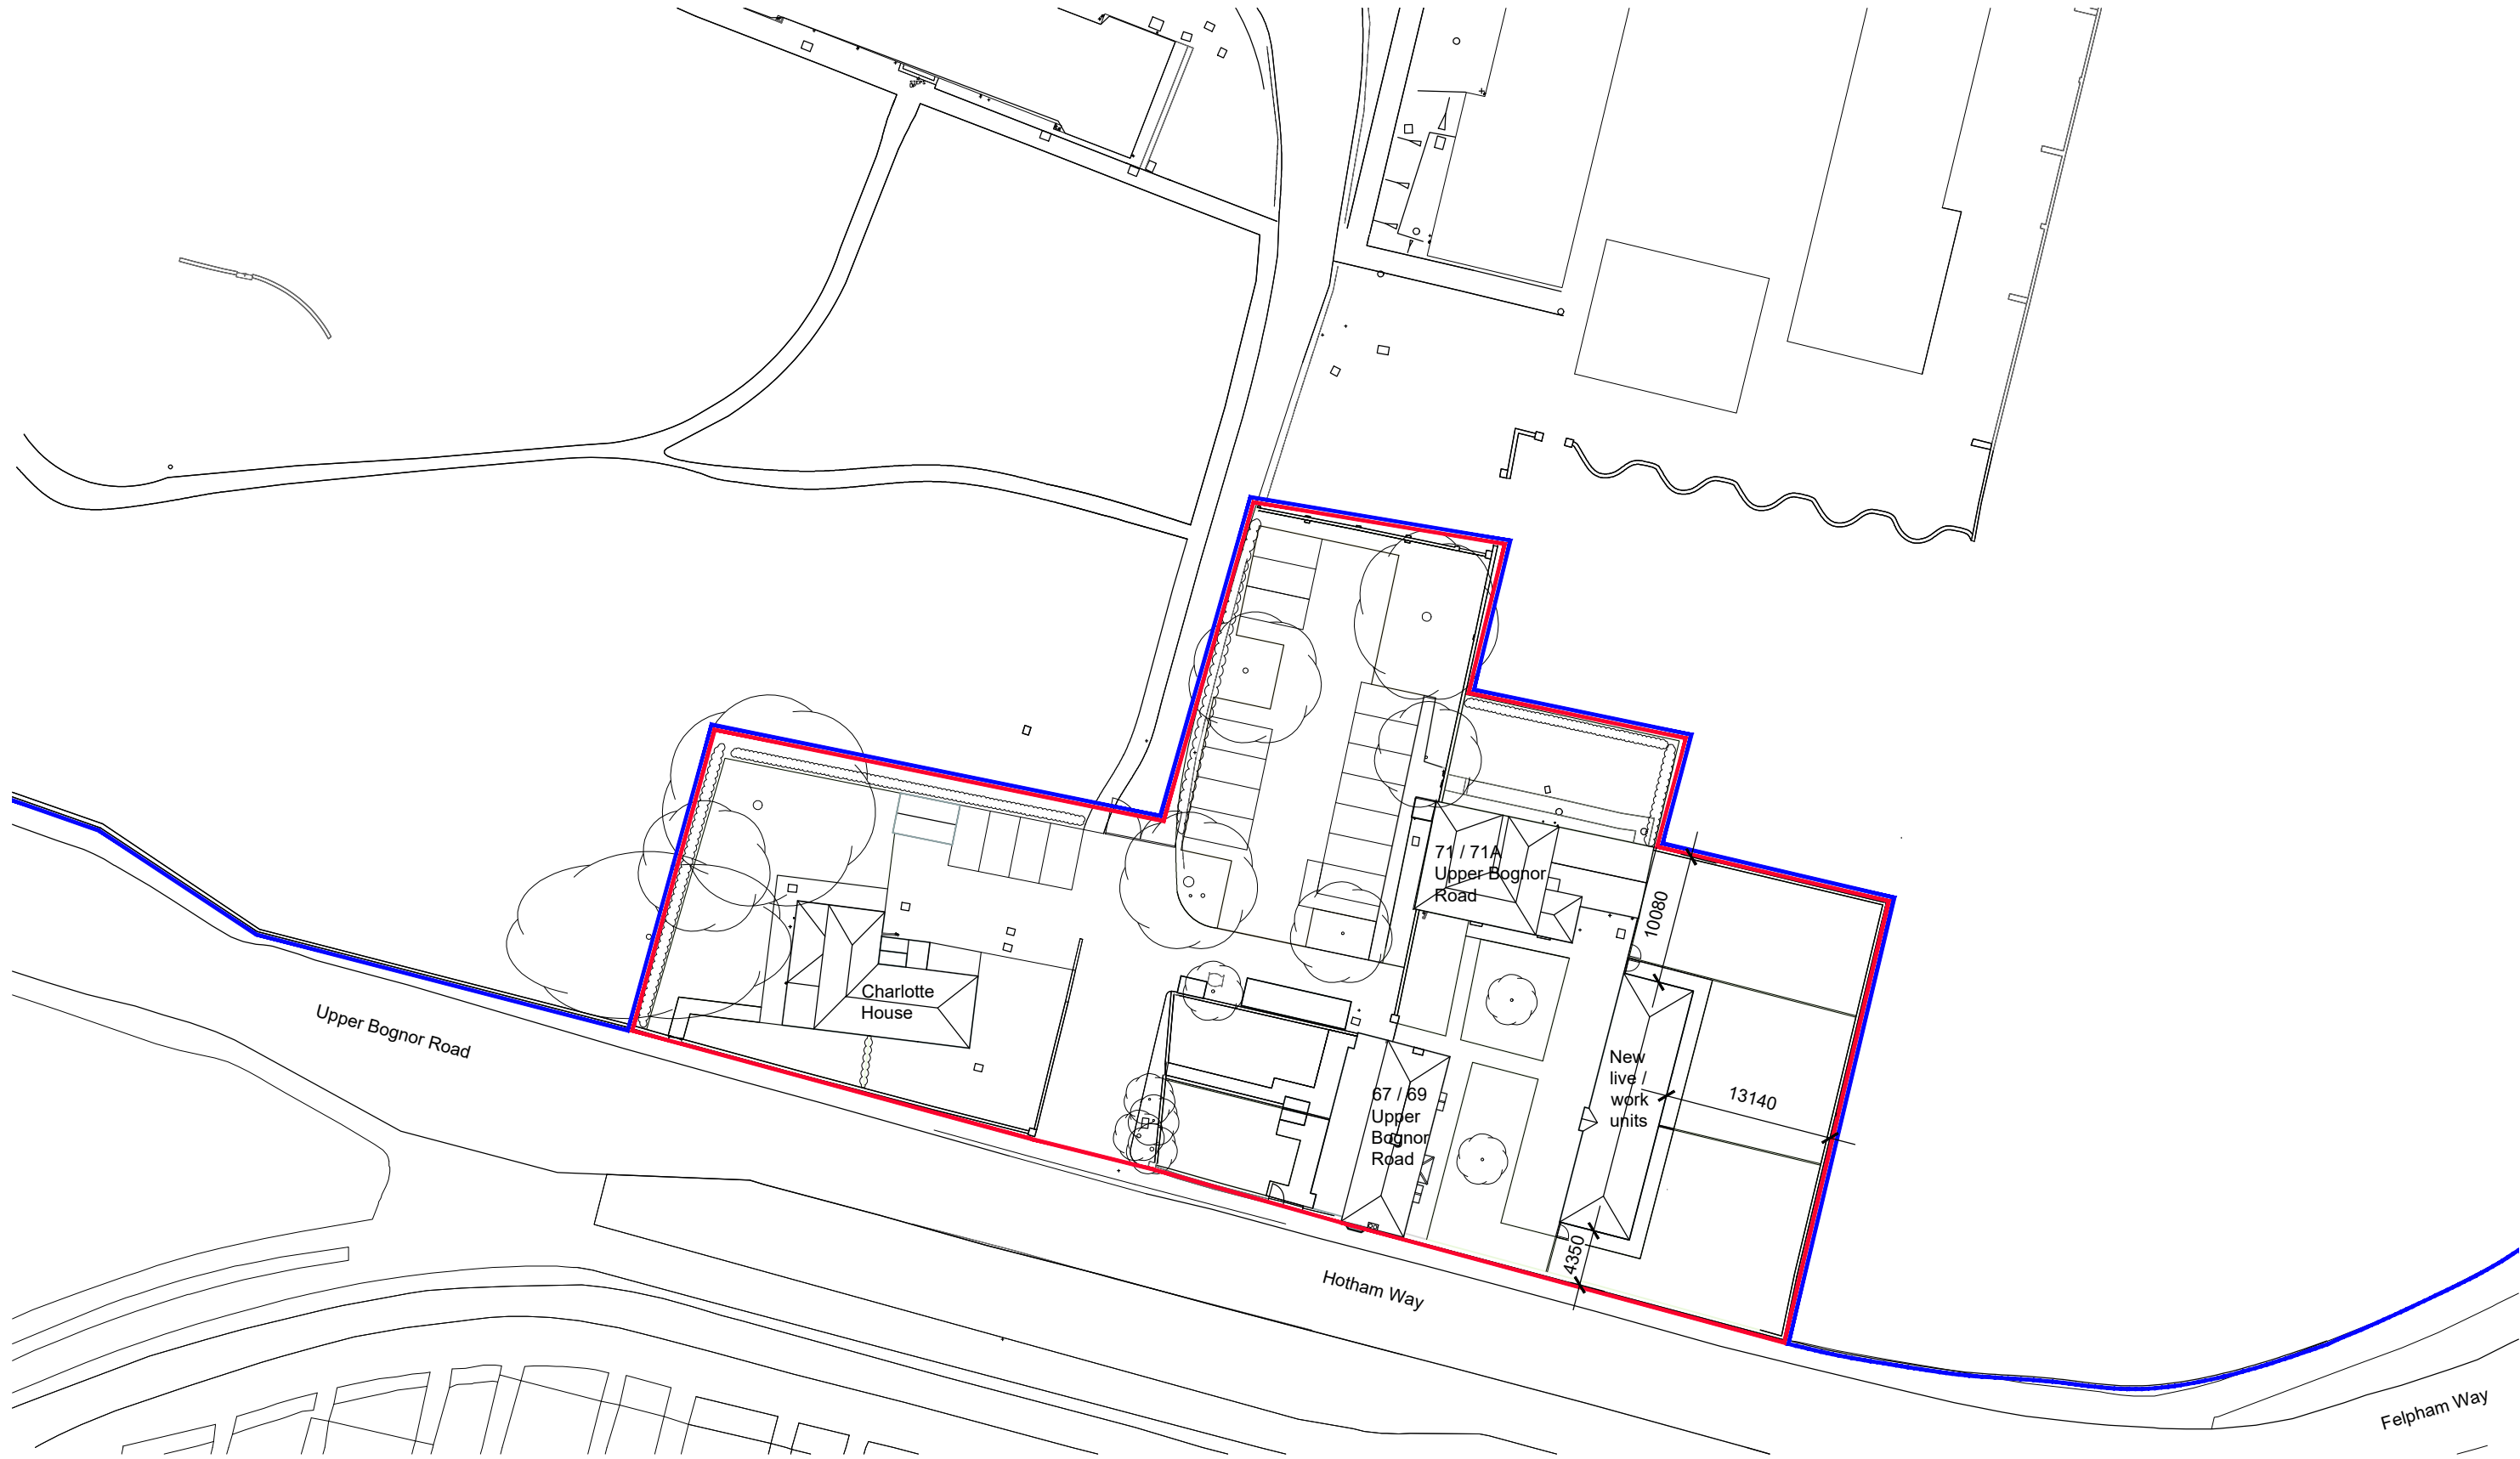


scale bar

|          |          |                |                                                    |
|----------|----------|----------------|----------------------------------------------------|
| D2       | 09.01.20 | PEM<br>PSM     | Distances from Live/ Work units to boundary added. |
| Rev      | Date     | Dr'n / Ch'd    | Amendments                                         |
| D=Design | T=Tender | C=Construction | SS=Superseded W=Withdrawn                          |

This drawing is the copyright of the Architects and must not be reproduced or used without their permission. Figured dimensions must be taken in preference to scaled dimensions and site dimensions are to be checked before work is put in hand

SAUNDERS ARCHITECTS is a trading name of SAUNDERS ARCHITECTS LLP Registered in England & Wales Registered No OC307148

**SAUNDERS  
ARCHITECTS**  
SOUTHAMPTON COVENTRY

Wade Park Salisbury Road Ower Southampton SO51 6AG  
Telephone: 023 8081 1981 Facsimile: 023 8081 1969  
mail@saunders-architects.co.uk www.saunders-architects.co.uk

|                                                                         |
|-------------------------------------------------------------------------|
| University of Chichester<br>Upper Bognor Road Residential Redevelopment |
| Drawing<br>Block Plan As Proposed                                       |
| Scale @ A3<br>1:500                                                     |
| Drawing no.<br><b>5542-115-D2</b>                                       |