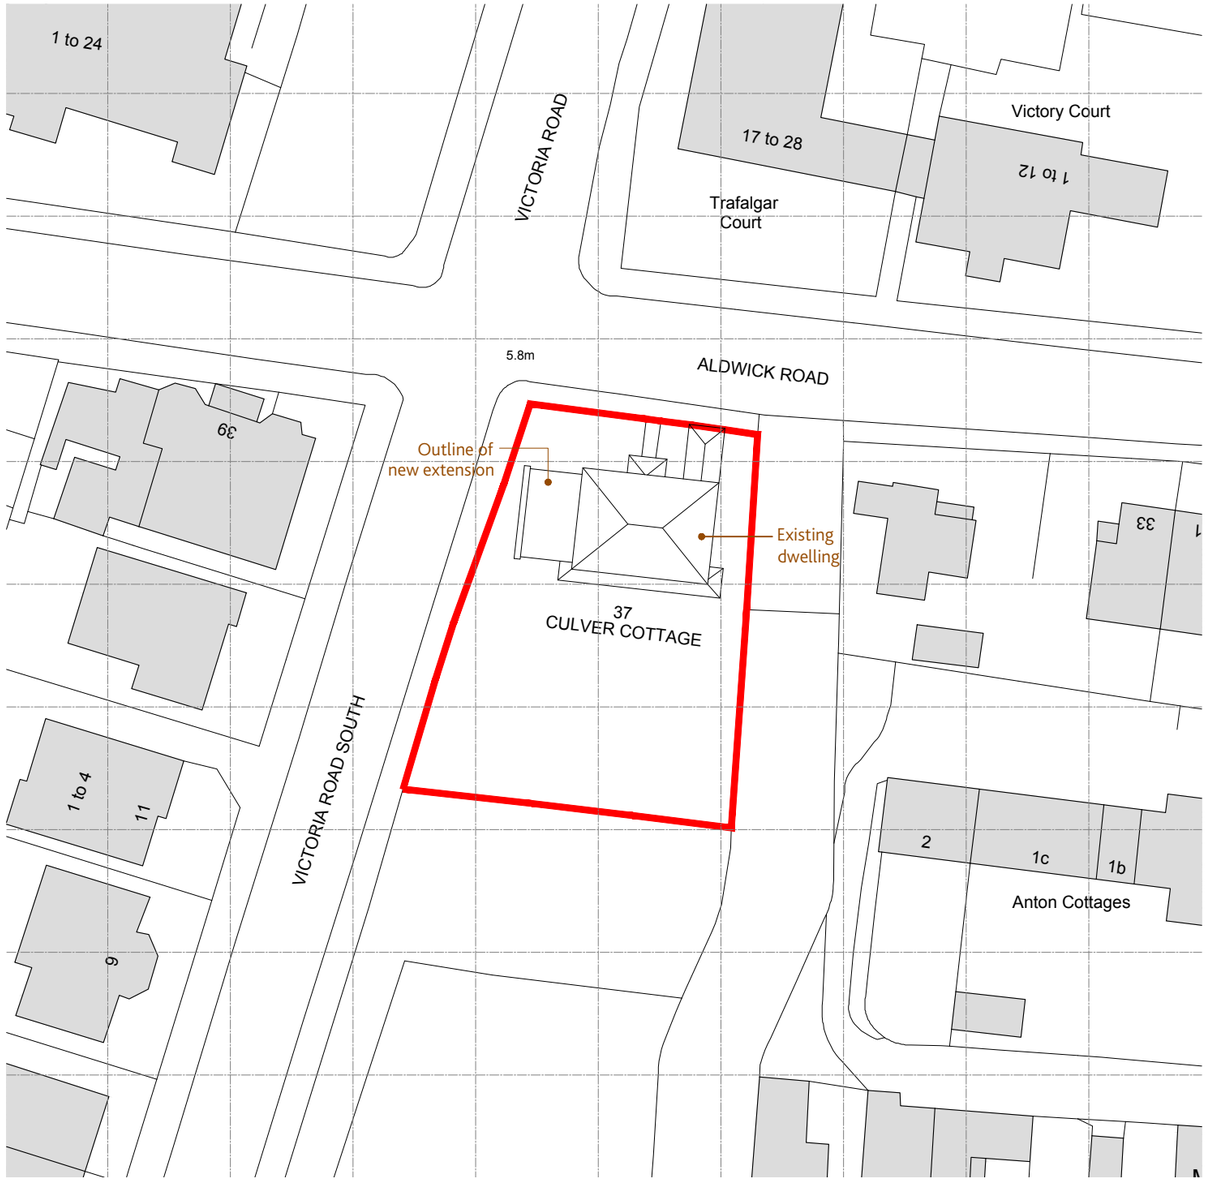

Ordnance Survey, (c) Crown Copyright 2018. All rights reserved. Licence number 100022432

North
w e
s

LOCATION & BLOCK PLAN

0 10 20 30 40 50 60 70 80 90 100
SCALE 1:1250
PHYSICAL SCALE IN METERS

0 10 20 30 40 50
SCALE 1:500
PHYSICAL SCALE IN METERS

This drawing has been prepared for the purpose of gaining planning permission only and does not purport to be a working or contractual drawing and should not be used for any building or contractual purposes.

Check Physical Scale Bar when scaling off this drawing.

This survey drawing has been measured by hand. All dimensions to be checked and verified on site prior to any manufacture or construction.

PROPOSED EXTENSION
CULVER COTTAGE . 37 ALDWICK ROAD . BOGNOR REGIS . PO21 2LN
FOR . Mr. & Mrs. TODD

Job No: 599 . Scale: 1:1250 & 1:500@A3 . Date: January 2019 . Dwg No: 599-100

Planning Application Issue

REVISIONS:
Rev. / - 17.01.2019 - Draft Planning Application
Rev. A - 21.01.2019 - Planning Application Issue

LOCATION & BLOCK PLAN
Dwg. No. 599-100

PULLEN
ARCHITECTURE
41-42 Southgate Place . Chichester
West Sussex . PO19 1ET
Tel 01243 859510
office@pullenarchitecture.co.uk
www.pullenarchitecture.co.uk

ARUN DISTRICT COUNCIL AW/23/19/HH