



39 London Road

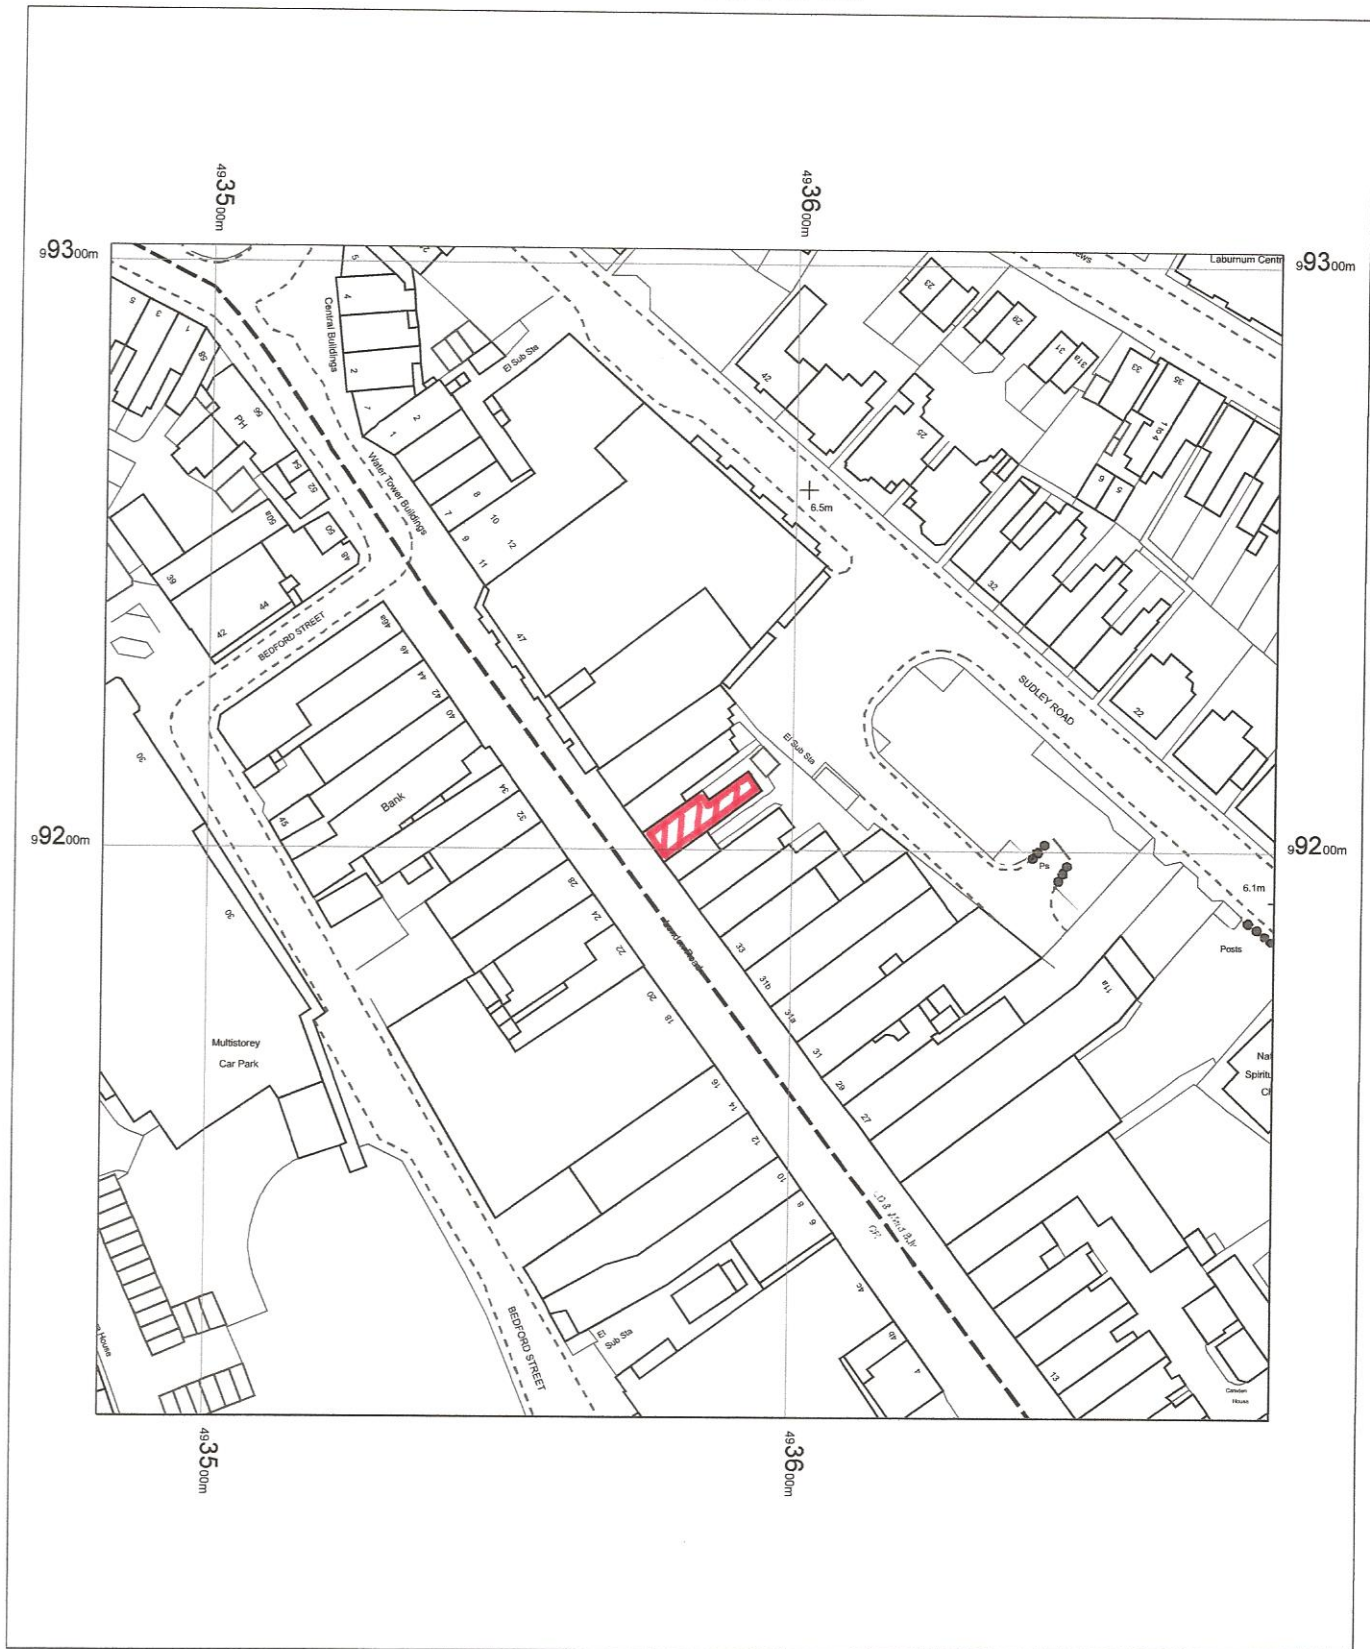

0 5 10 15 20 25 30 35 40 45 50
m

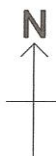

OS MasterMap 1250/2500/10000 scale
04 February 2014, ID: BLJT-00293638
www.planningapplicationmaps.co.uk

1:1250 scale print at A4, Centre: 493582 E, 99203 N

©Crown Copyright Ordnance Survey. Licence no.
100051661

Mapping
sourced from

