


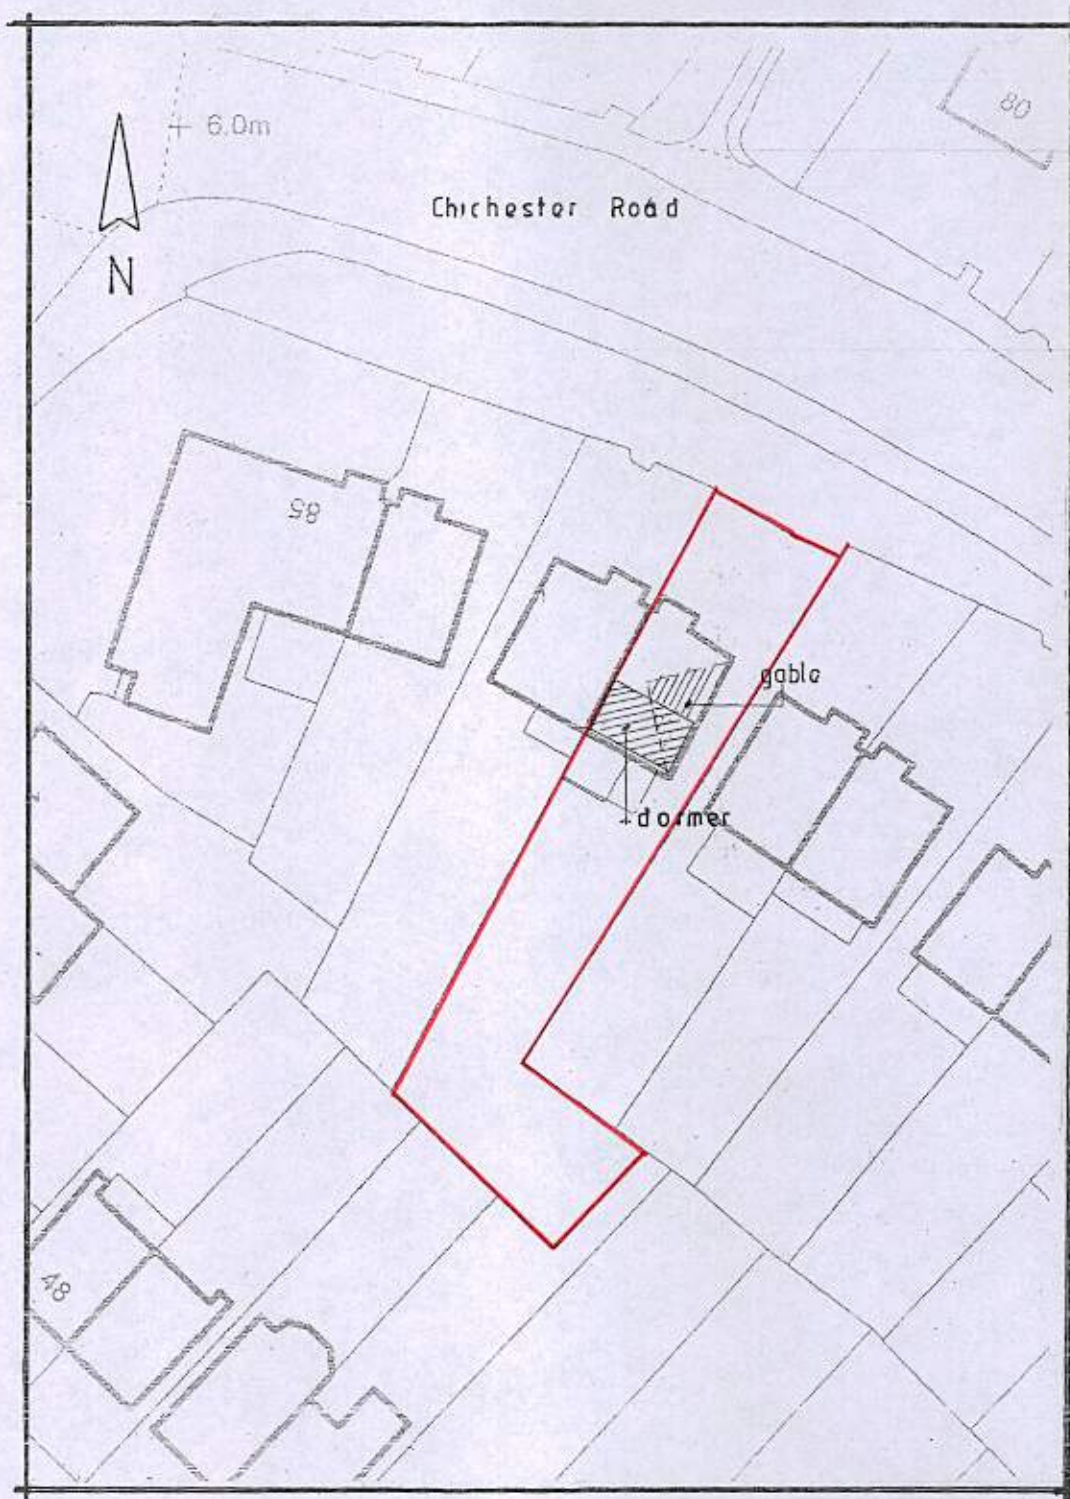

Site and Block Plan

J P Tupper Associates
 20 Sudley Road
 Bognor Regis
 West Sussex

79 Chichester Road,
 Bognor Regis, West Sussex.

Proposed Roof Conversion.

Site & Block Plan.

Scale: 1:500	Paper: A4
Date: Jan 2015	Drawn: 6335/09

All dimensions to be checked on site.
 Do not scale except for planning purposes.