


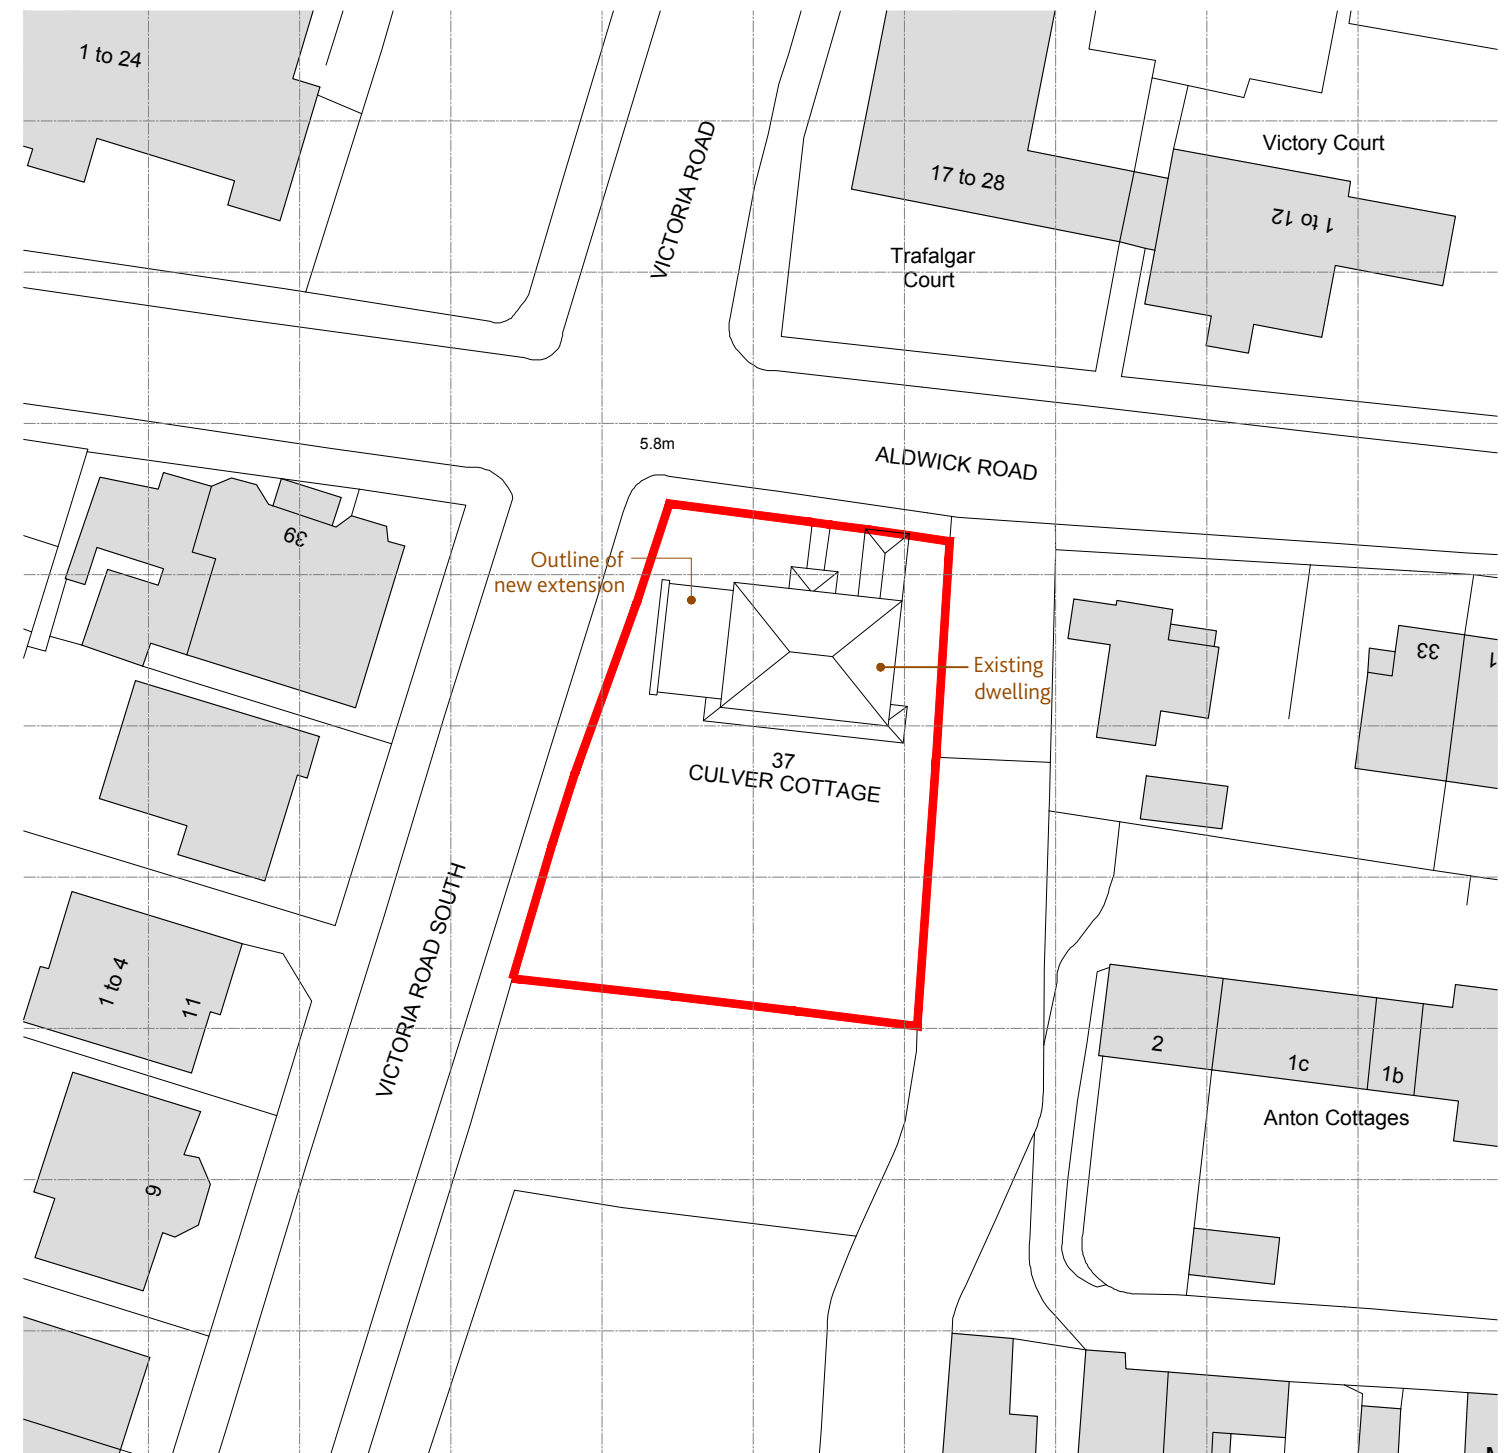

Planning Application Issue

REVISIONS:
Rev. / - 17.01.2019 - Draft Planning Application
Rev. A - 21.01.2019 - Planning Application Issue


LOCATION & BLOCK PLAN
Dwg. No. 599-100

PULLEN
ARCHITECTURE


41-42 Southgate Place . Chichester
West Sussex . PO19 1ET
Tel 01243 859510
office@pullenarchitecture.co.uk
www.pullenarchitecture.co.uk

ARUN DISTRICT COUNCIL AW2419/L

Ordnance Survey, (c) Crown Copyright 2018. All rights reserved. Licence number 100022432

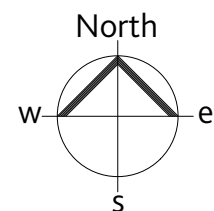

LOCATION & BLOCK PLAN

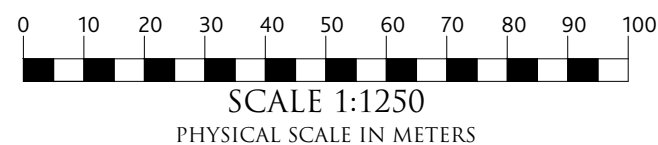

This drawing has been prepared for the purpose of gaining planning permission only and does not purport to be a working or contractual drawing and should not be used for any building or contractual purposes.

Check Physical Scale Bar when scaling off this drawing.

This survey drawing has been measured by hand. All dimensions to be checked and verified on site prior to any manufacture or construction.

PROPOSED EXTENSION
CULVER COTTAGE . 37 ALDWICK ROAD . BOGNOR REGIS . PO21 2LN
FOR . Mr. & Mrs. TODD
Job No: 599 . Scale: 1:1250 & 1:500@A3 . Date: January 2019 . Dwg No: 599-100