

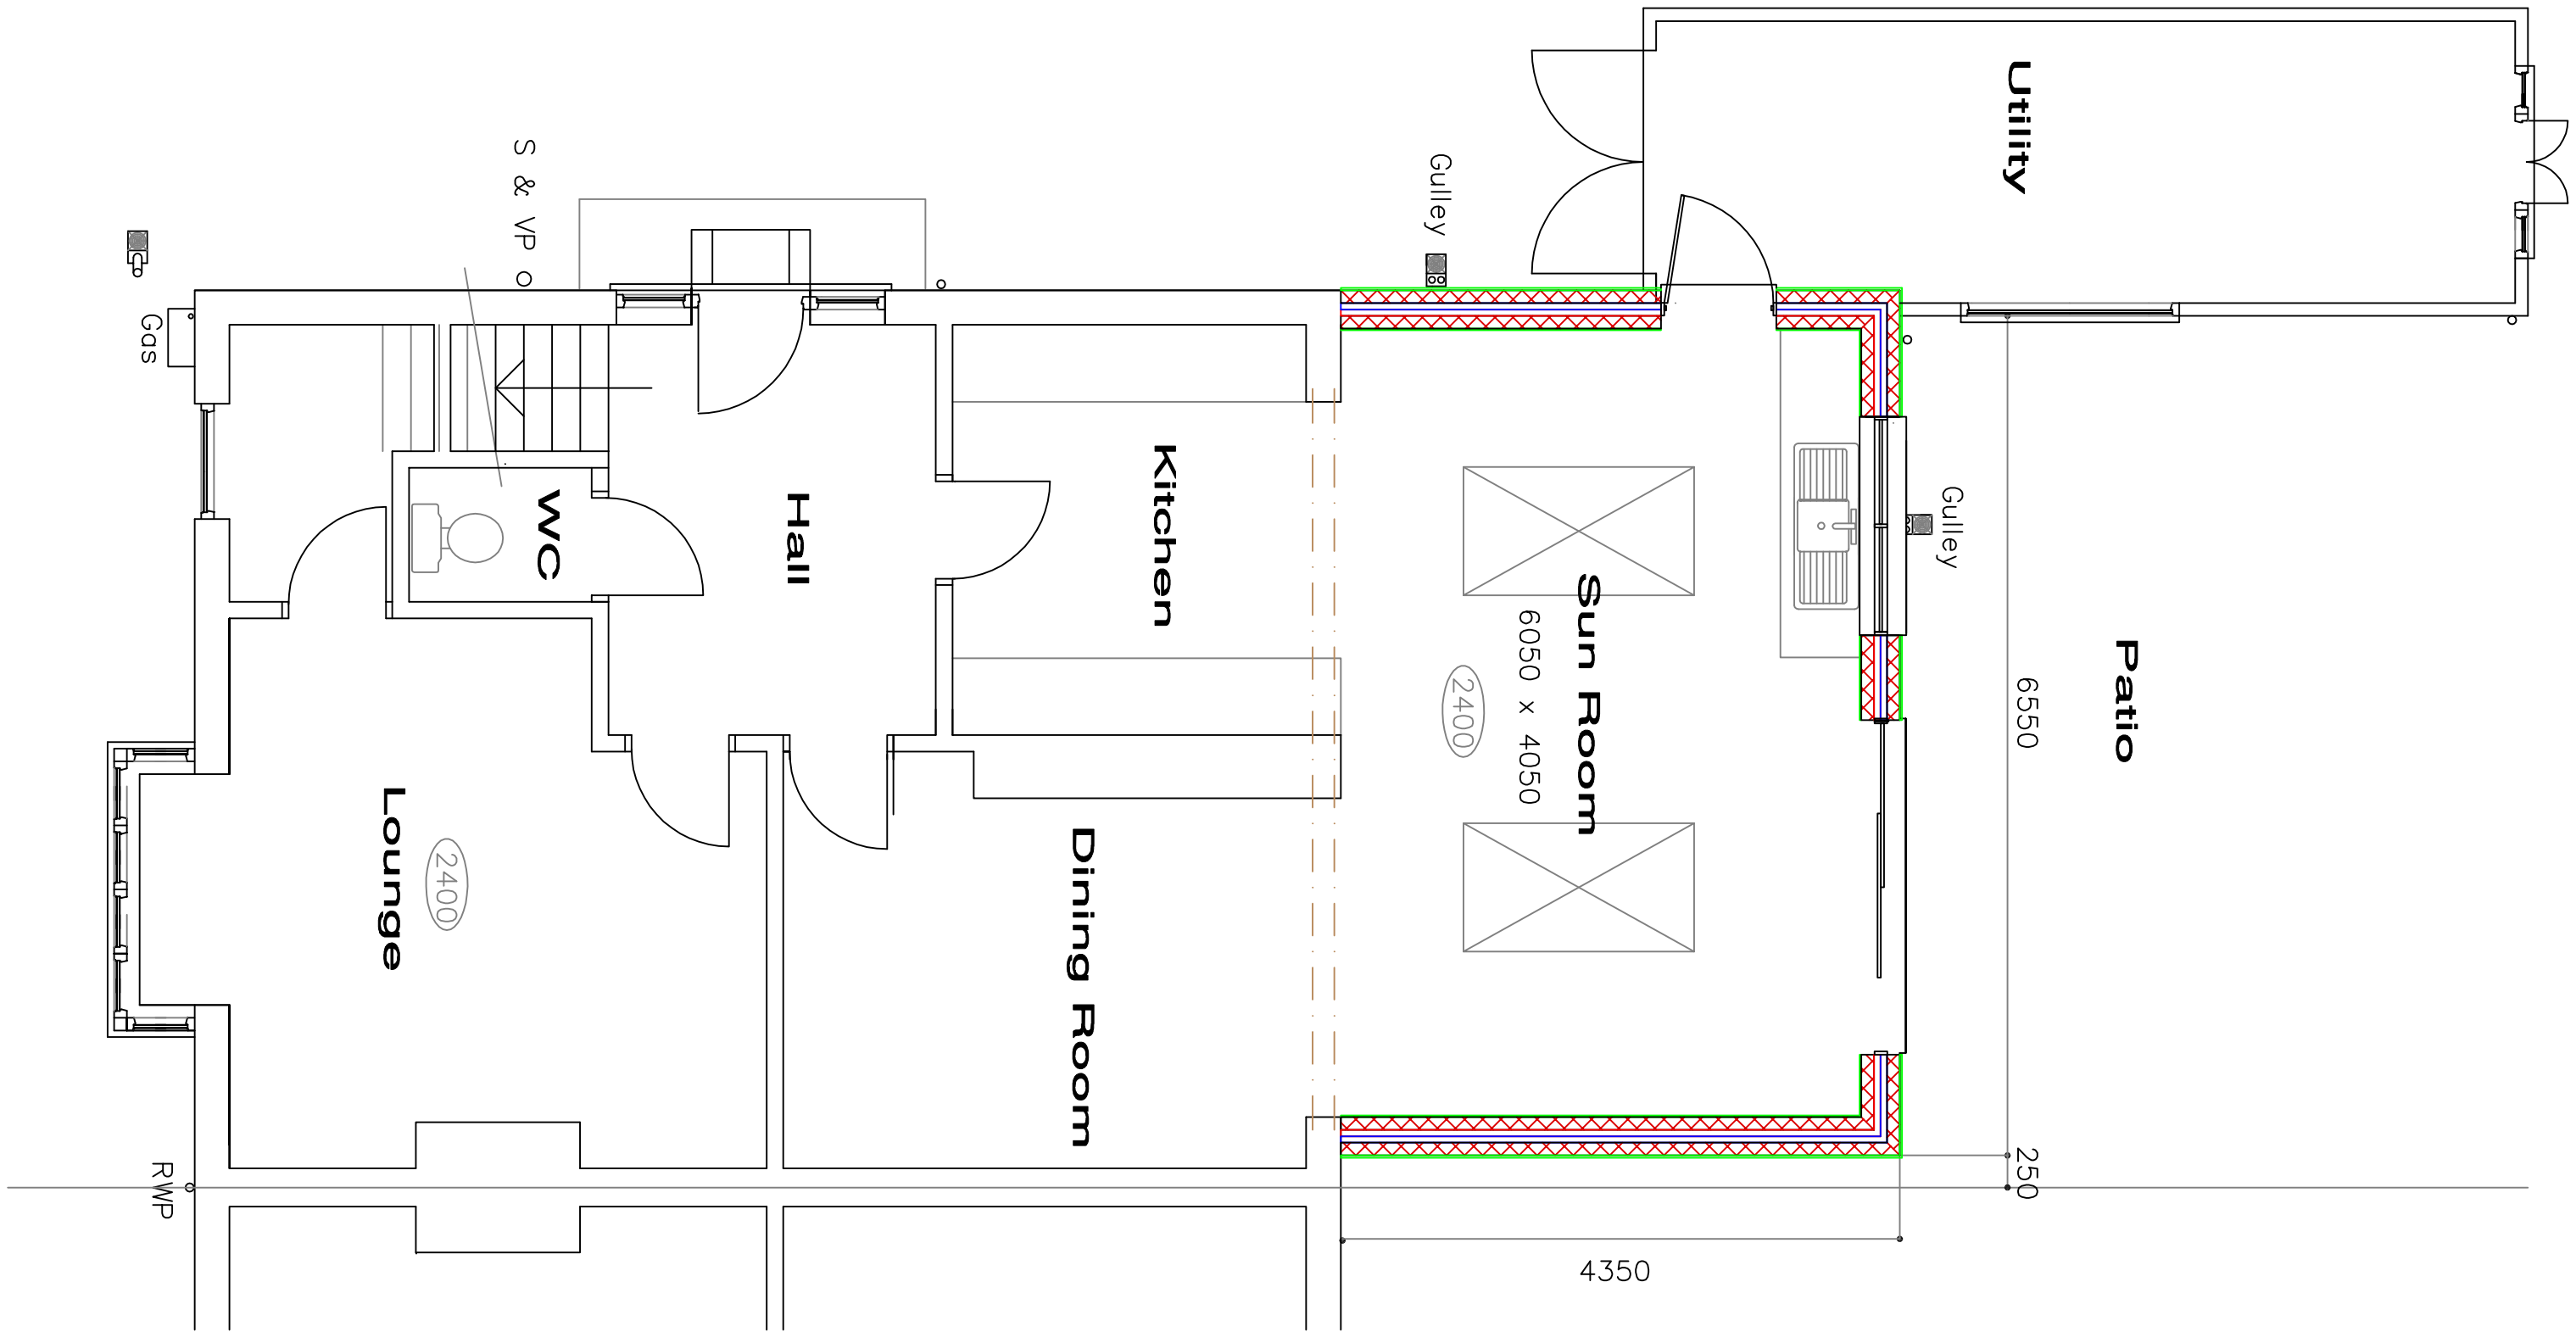
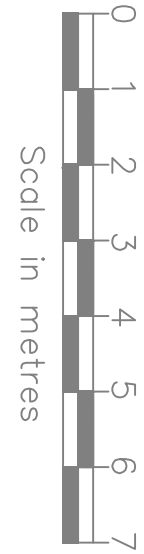
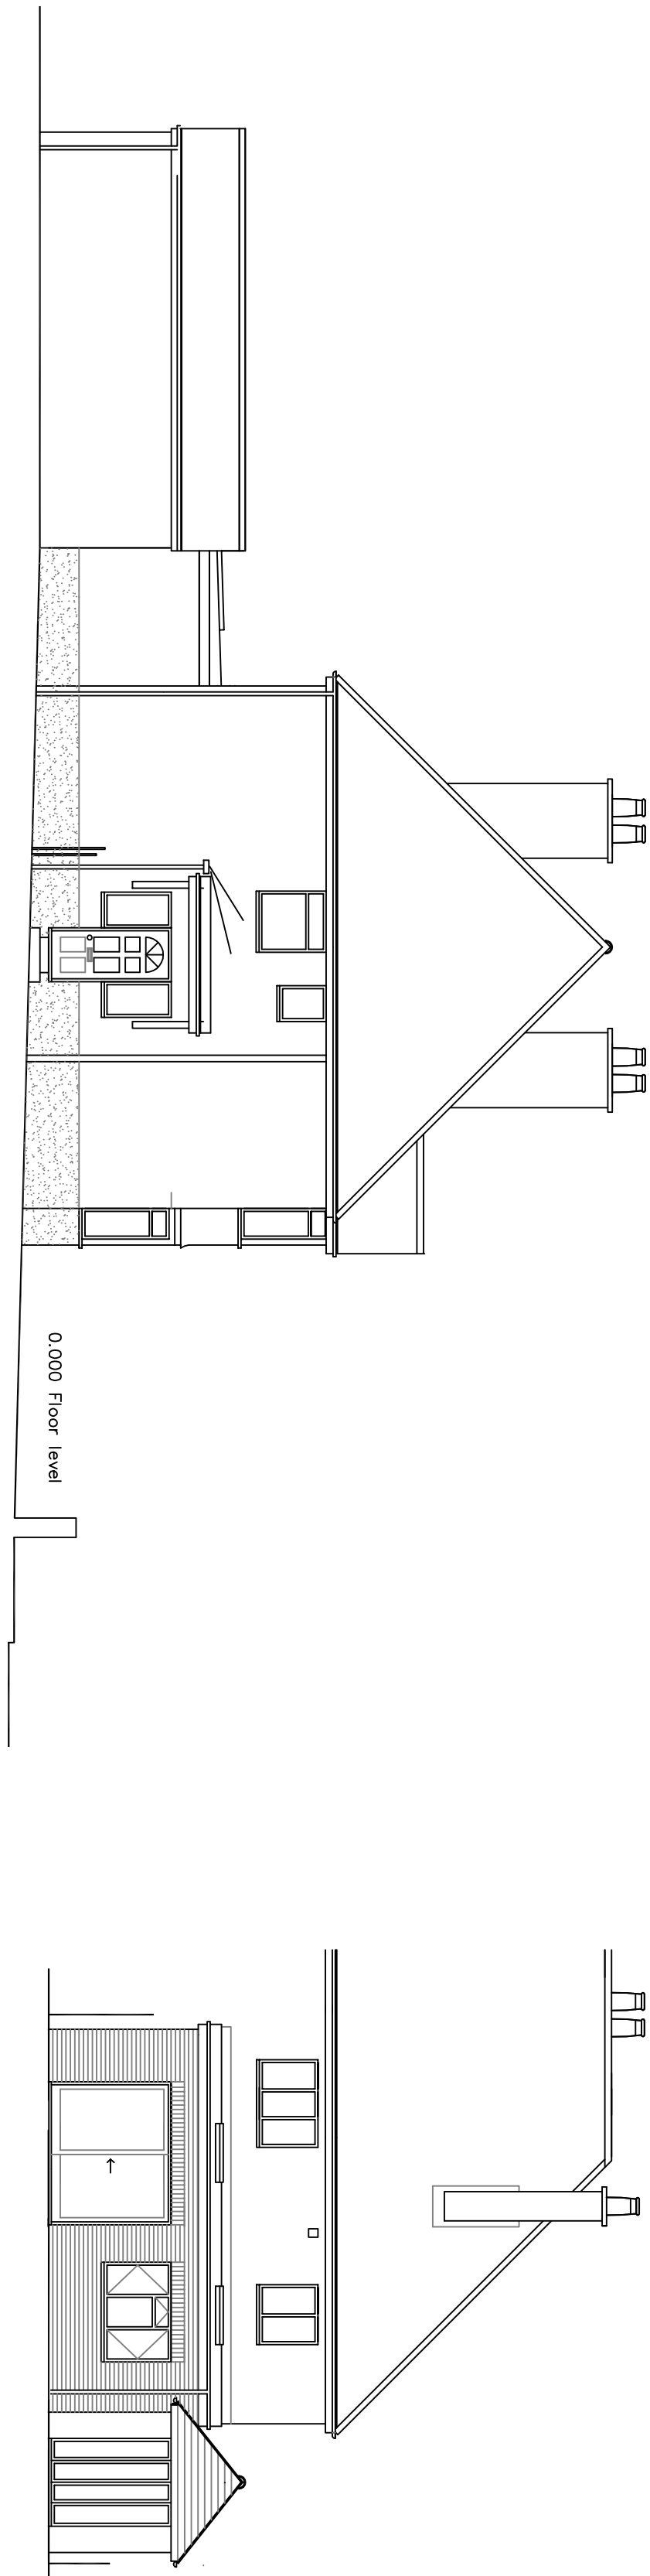


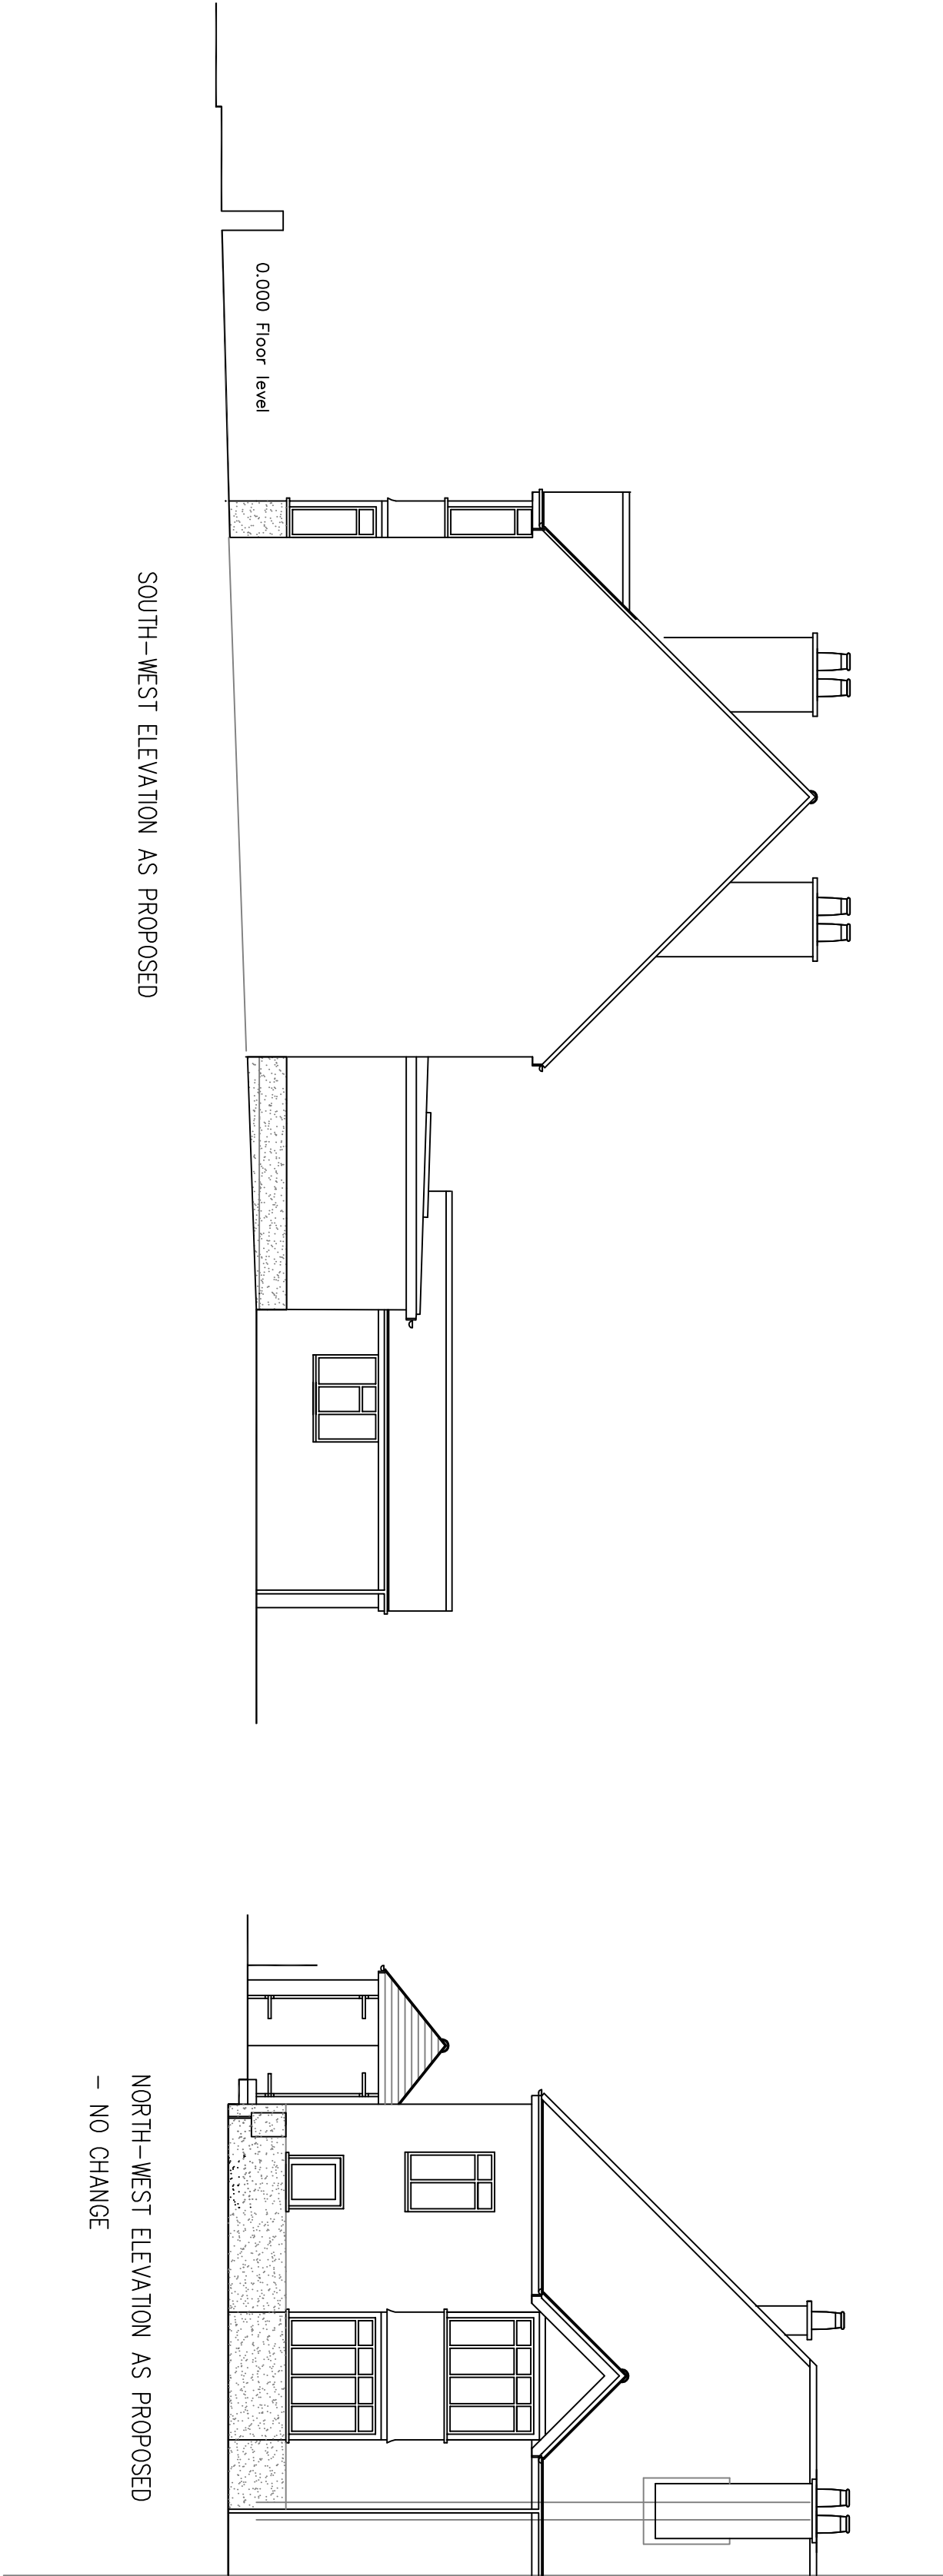

GROUND FLOOR PLAN AS PROPOSED

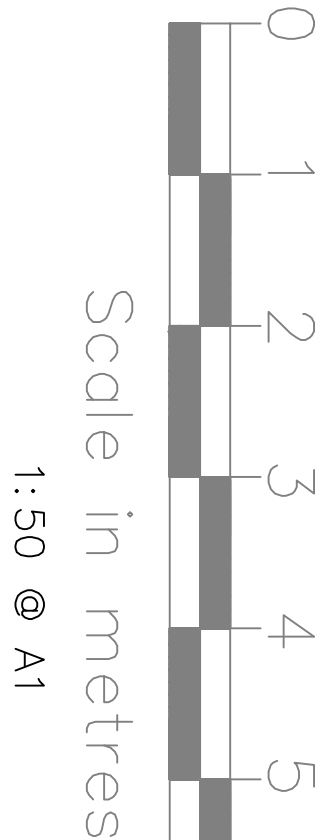

SOUTH-EAST ELEVATION AS PROPOSED

NORTH-EAST ELEVATION AS PROPOSED

NORTH-WEST ELEVATION AS PROPOSED
- NO CHANGE

DATE	PROJECT	TITLE	STATUS	DATE AT	REVIEWED BY
MR & MRS D FLEMING	37 HILLSBORO ROAD BOURN VIC35	PROPOSED ELEVATIONS AND FLOOR PLANS	PLANNING	SJ	SJ
06.02.2020			1:100 @ A1	15A	
1:50 @ A1					

STEPHEN JUPP MRTPI
CHARTERED TOWN PLANNER
SALLY FIELD LODGE, ROTTEN ROW
SIDESHAM, PO20 7GB
Tel 07777 618888
Email sj@stephenjuppplanning.co.uk
www.juppplanning.co.uk