



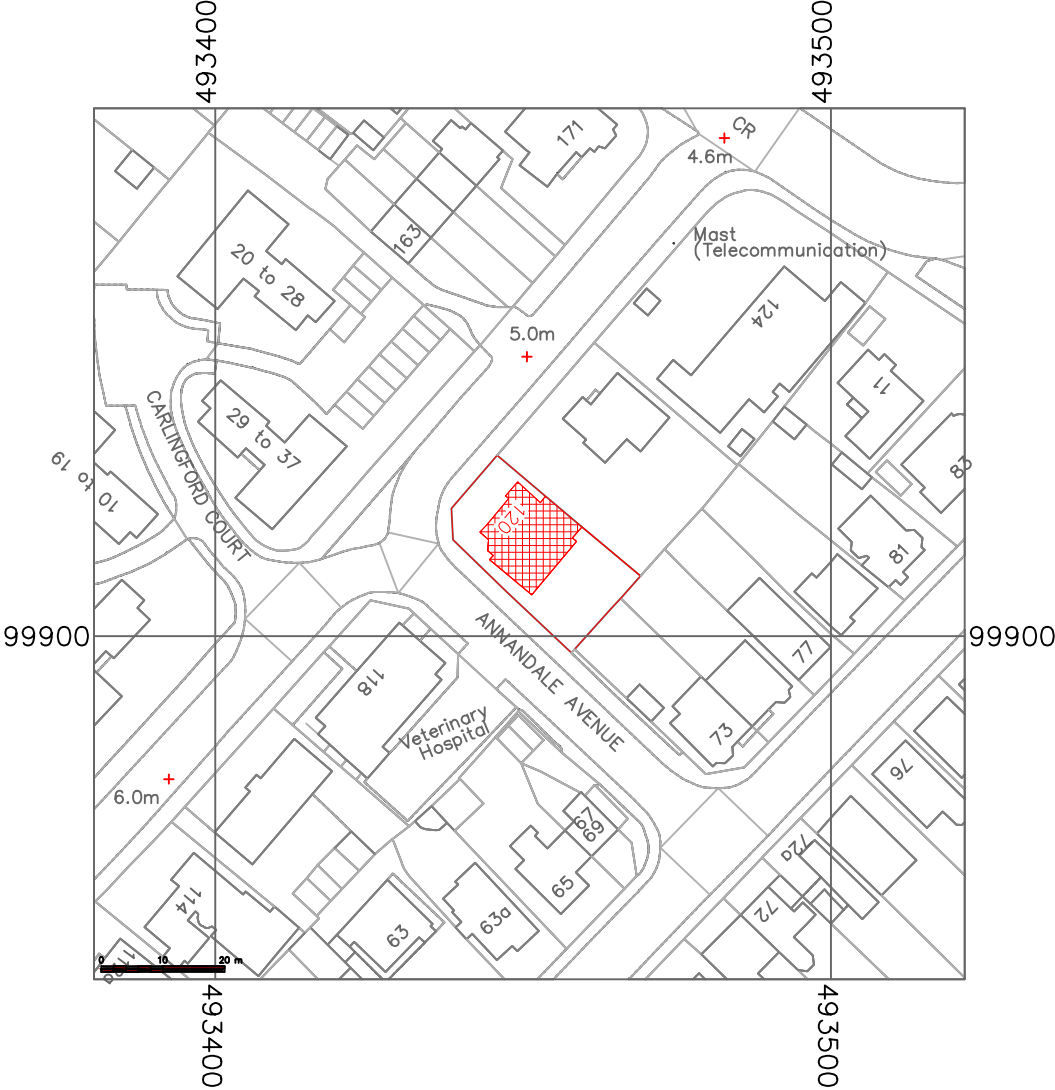

REVISIONS

All dimensions and particulars are to be checked on site before work commences and any discrepancy to be reported to Hughes Jay & Panter Ltd.

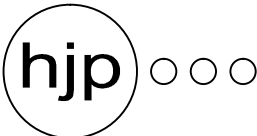

hughes jay & panter ltd
chartered surveyors & property consultants

Grove House
64 Sutton Grove
Sutton, Surrey, SM1 4LP

Tel: 020 8661 2228
Fax: 020 8661 7551
mail@hjsurveyors.com
www.hjsurveyors.com

Operating throughout the UK
from London & West Sussex

e-mail: mail@hjsurveyors.com website: www.hjsurveyors.com

Project

HMO
120 Victoria Drive
Bognor Regis
P021 2EJ

Drawing

Location Plan

Job Number	Drawing Number
5322	01
Drawn KB	Computer Reference
Date Jan 2022	Scale 1:1250@A3
Client Reynolds & Co	

