


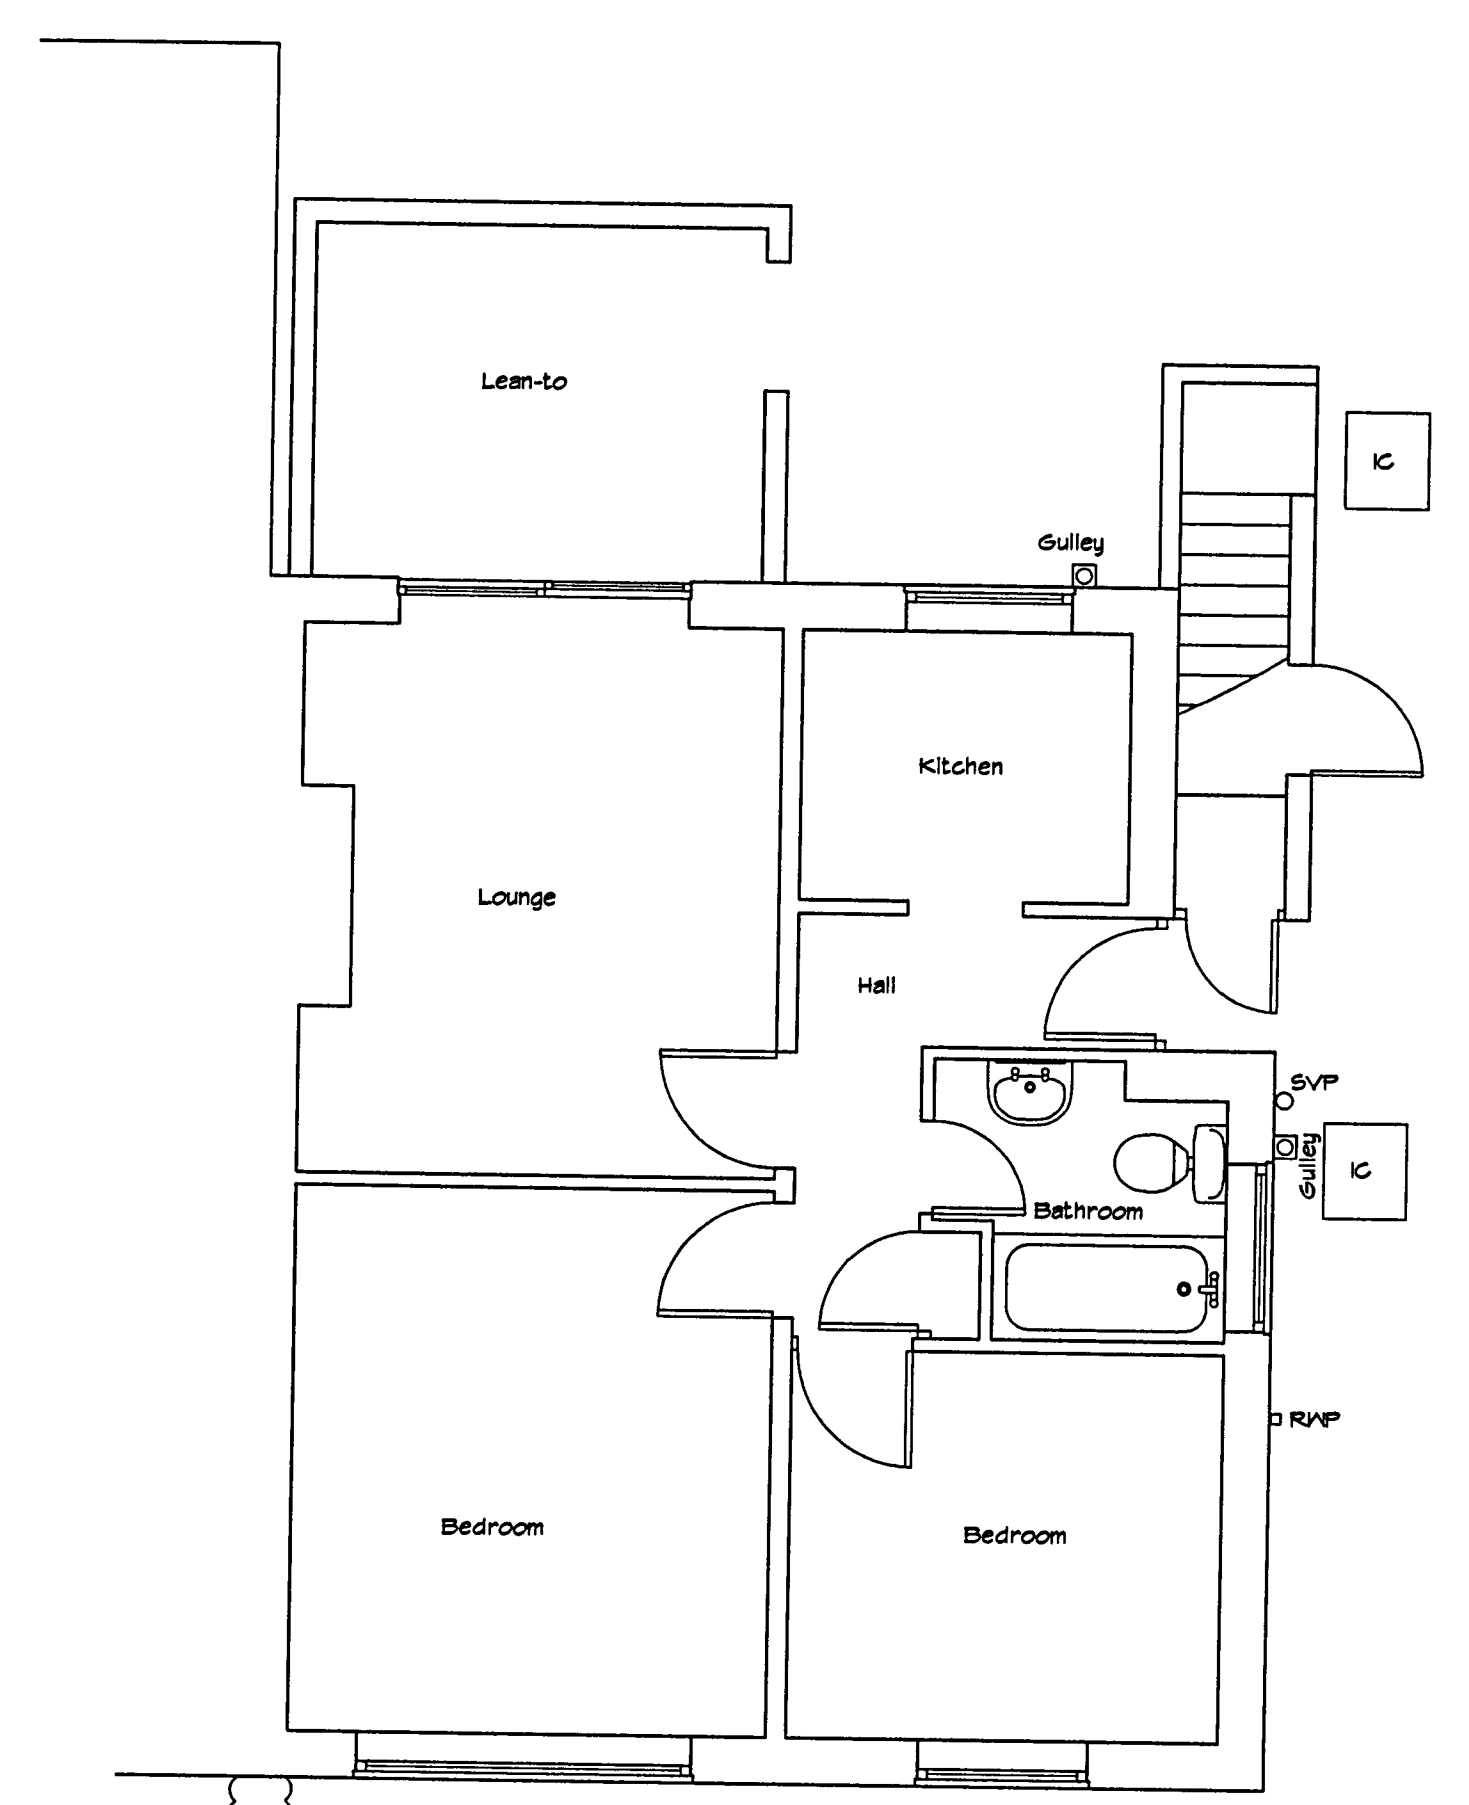
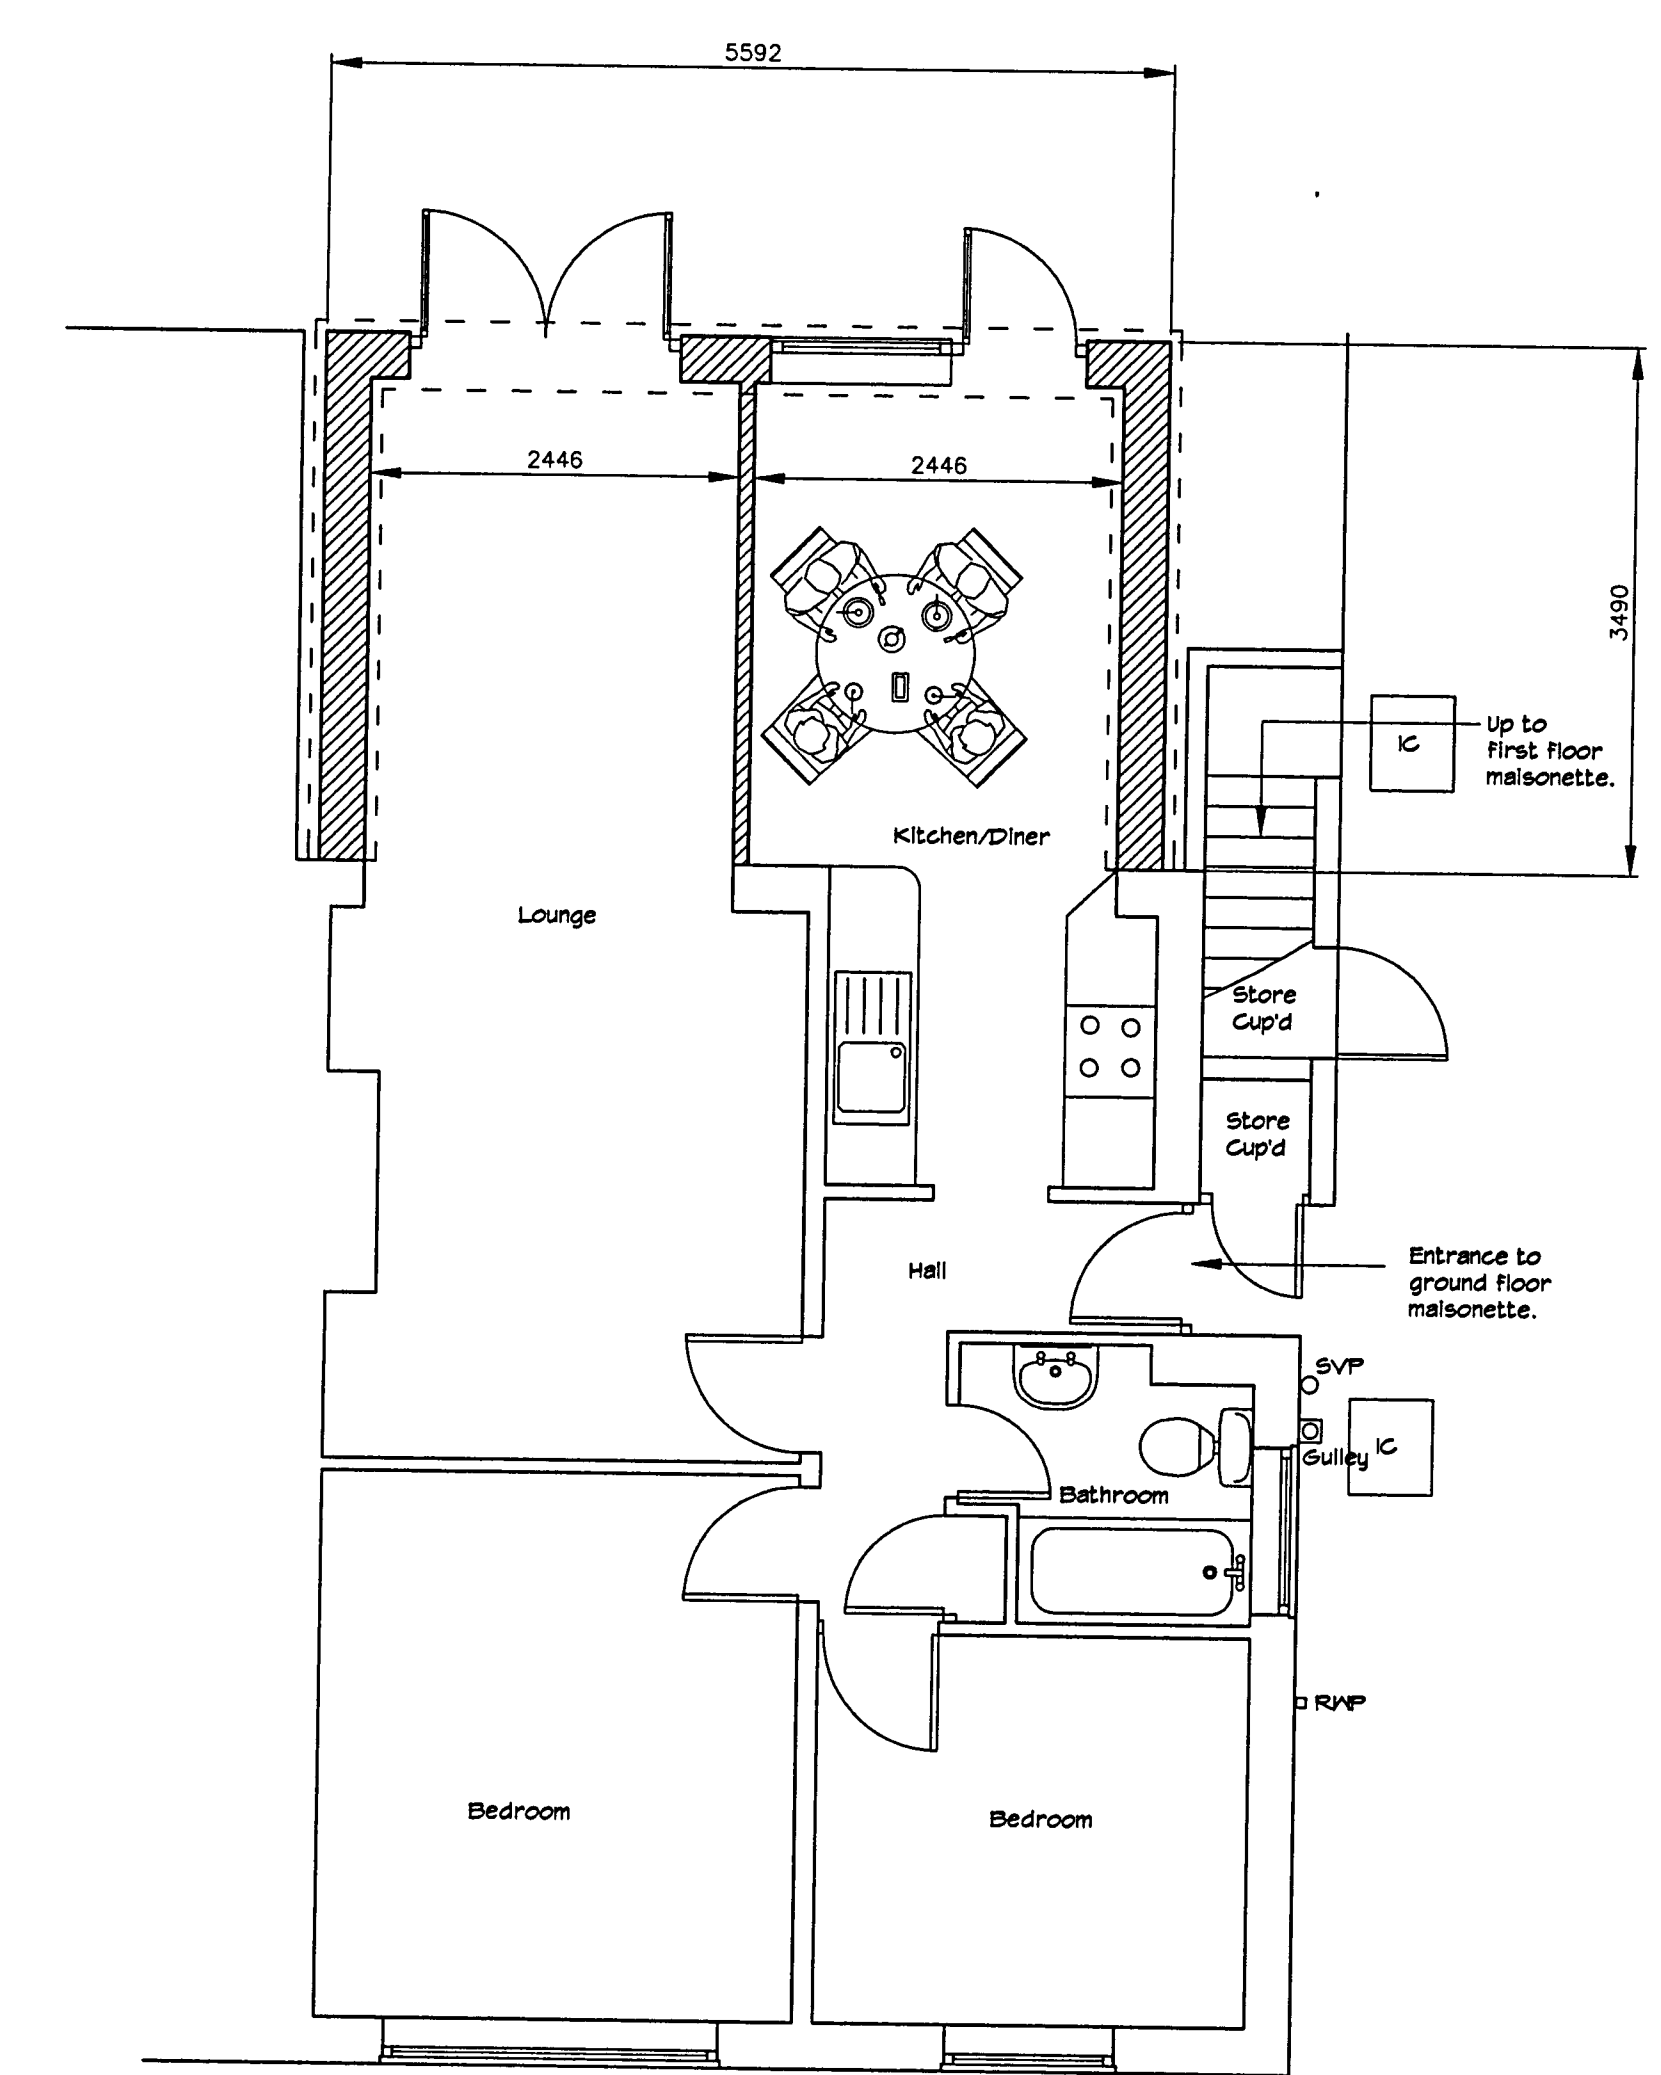


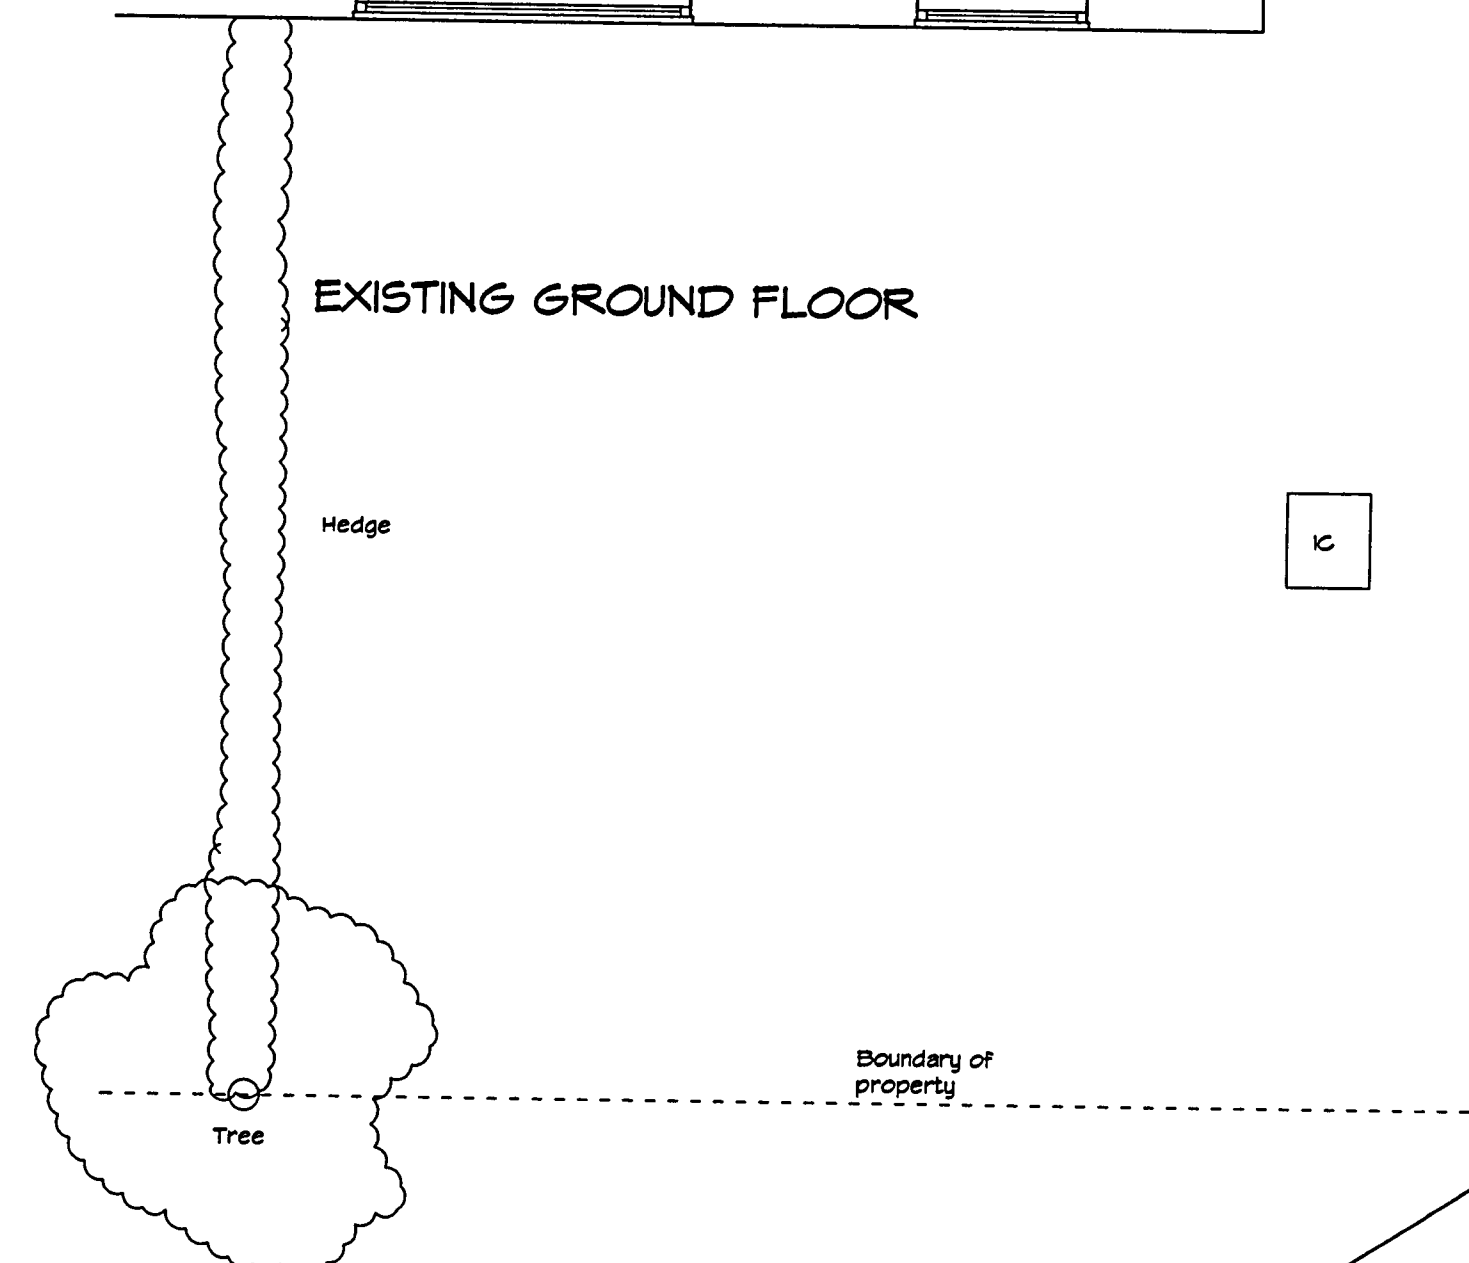


EXISTING GROUND FLOOR

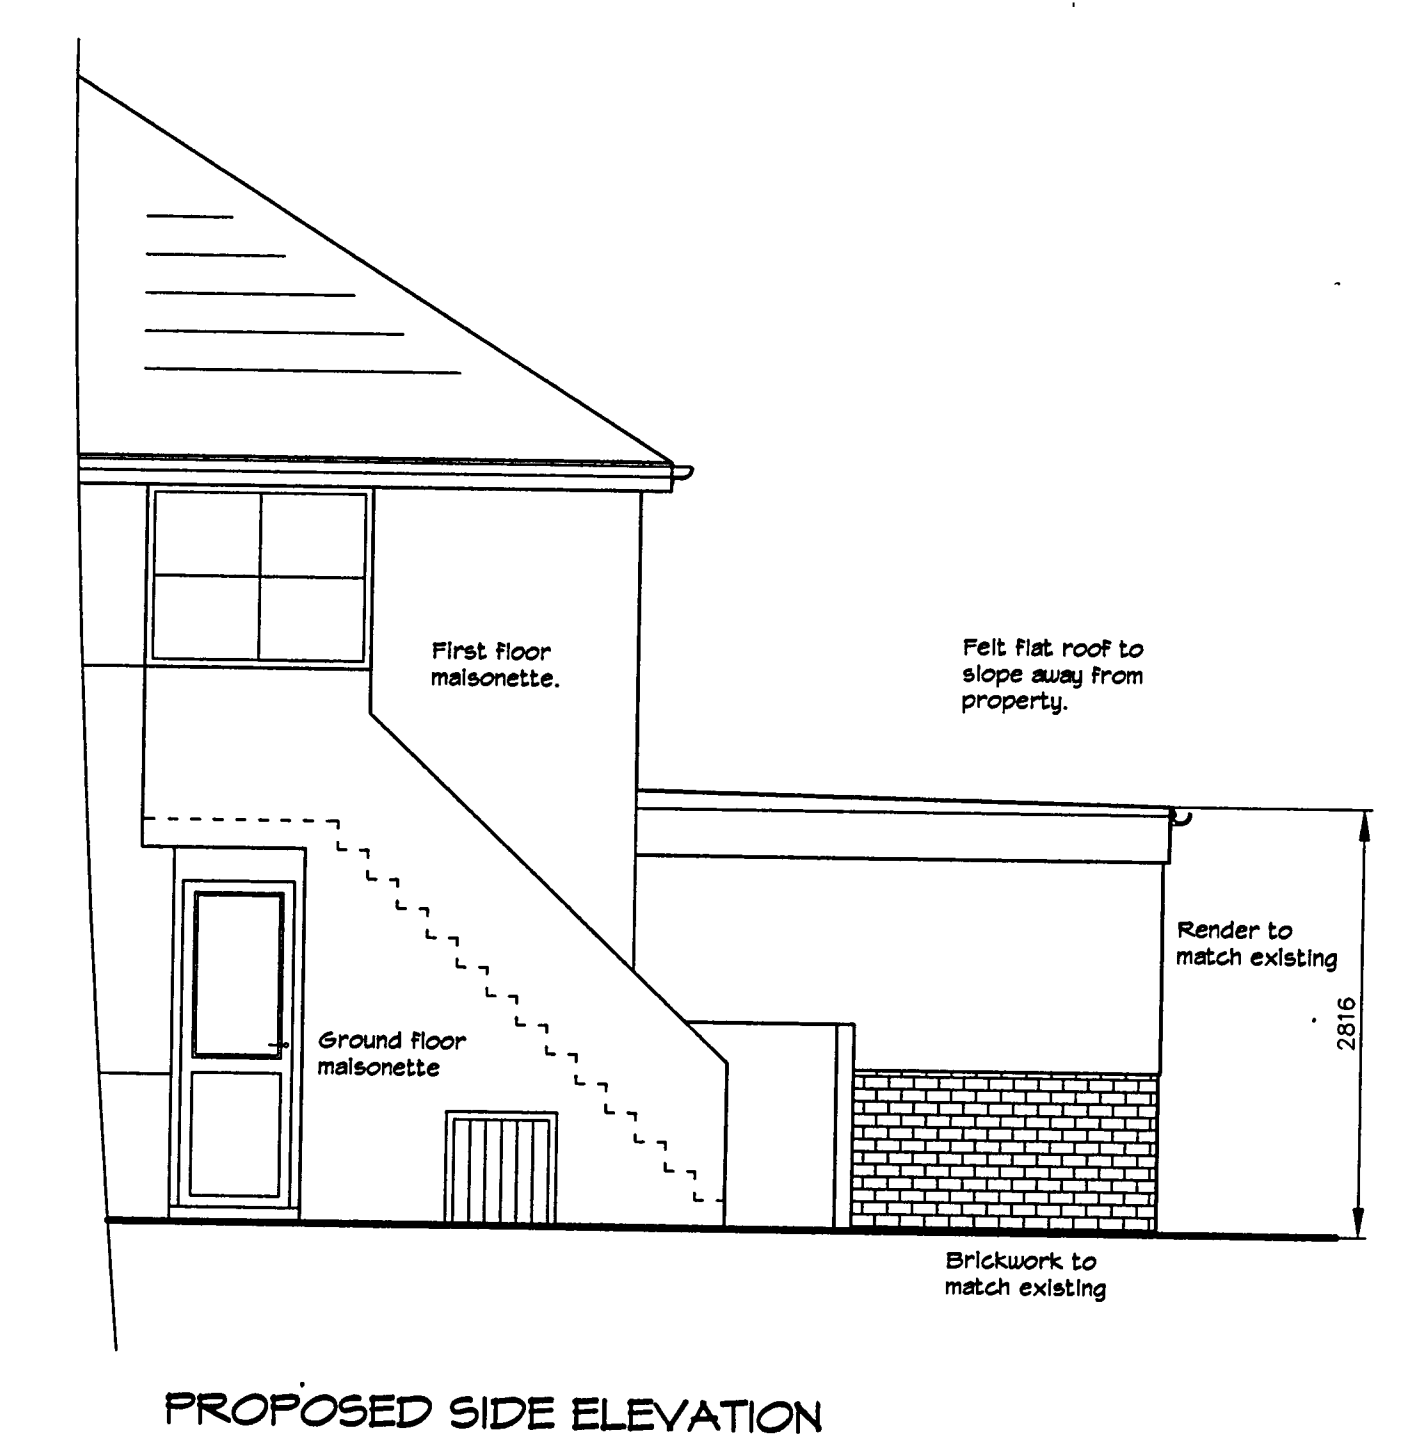

PROPOSED GROUND FLOOR

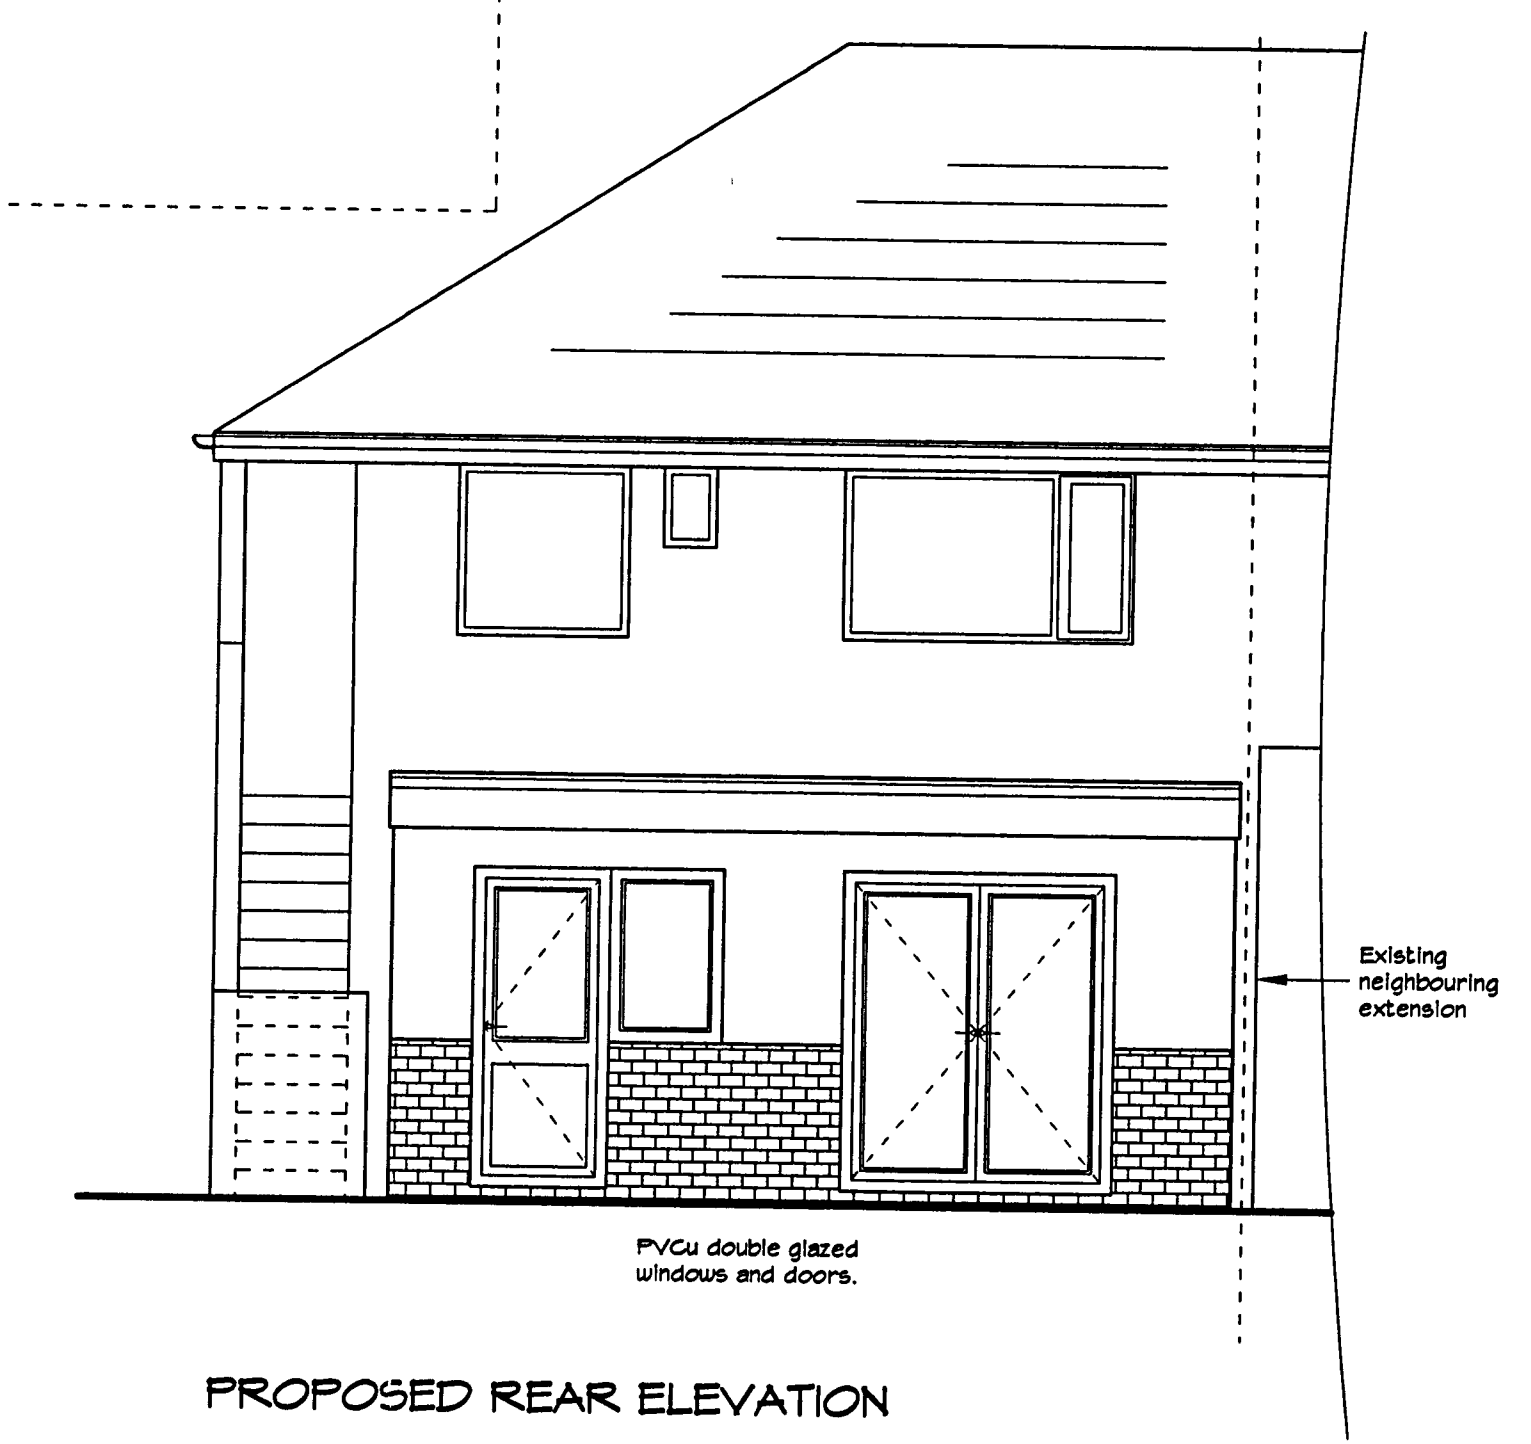

BLOCK PLAN 1:500

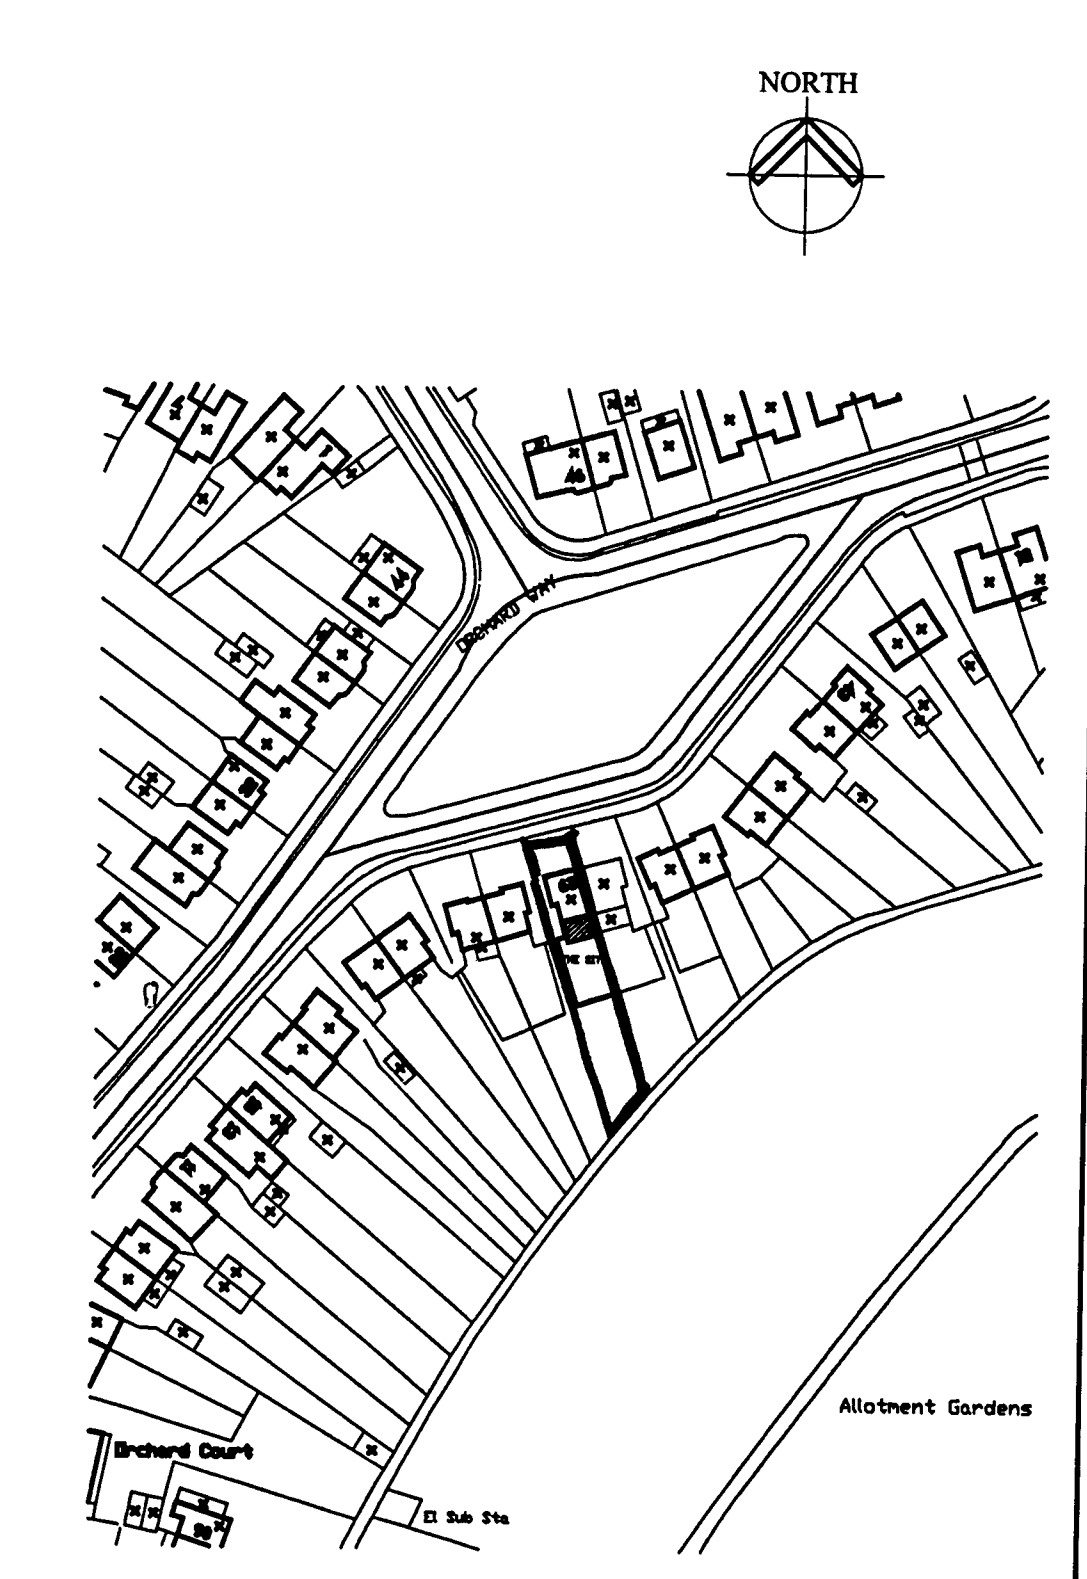

LOCATION PLAN 1:1250

Note
Do not Scale from this Drawing (except for planning approval)
All dimensions are in millimetres and to be checked on site.
All Dimensions relating to subcontractors or suppliers work must be checked and agreed between the main contractor and the sub-contractors and suppliers

The Party Wall etc. Act, 1996
These works are subject to the above Act
Building owner is required to serve notice to adjoining owner and obtain written Award / agreement prior to agreed date for commencement of works
Relevant Notices:
Party Structure Notice
Three Metre / Six Metre Notice
Line of Junction Notice

Planning
L.B.C
Building Regulations

WATKINS WOOD SURVEYORS
37 North Street
Emsworth
Hampshire PO10 7DA
Tel : (01243) 371956
Fax : 0870 7059642
admin@watkinswoodsurveyors.co.uk

GND FLOOR REAR EXTENSION
29 Orchard Way
Bognor Regis, West Sussex
Mr D Glue

Drawn by: KTS
Scale: 1:50
Job No: 3496
Checked by:
Date: NOV 2007
Drawing: PL 01

Extension & Alterations - 29 Orchard Way, Bognor Regis