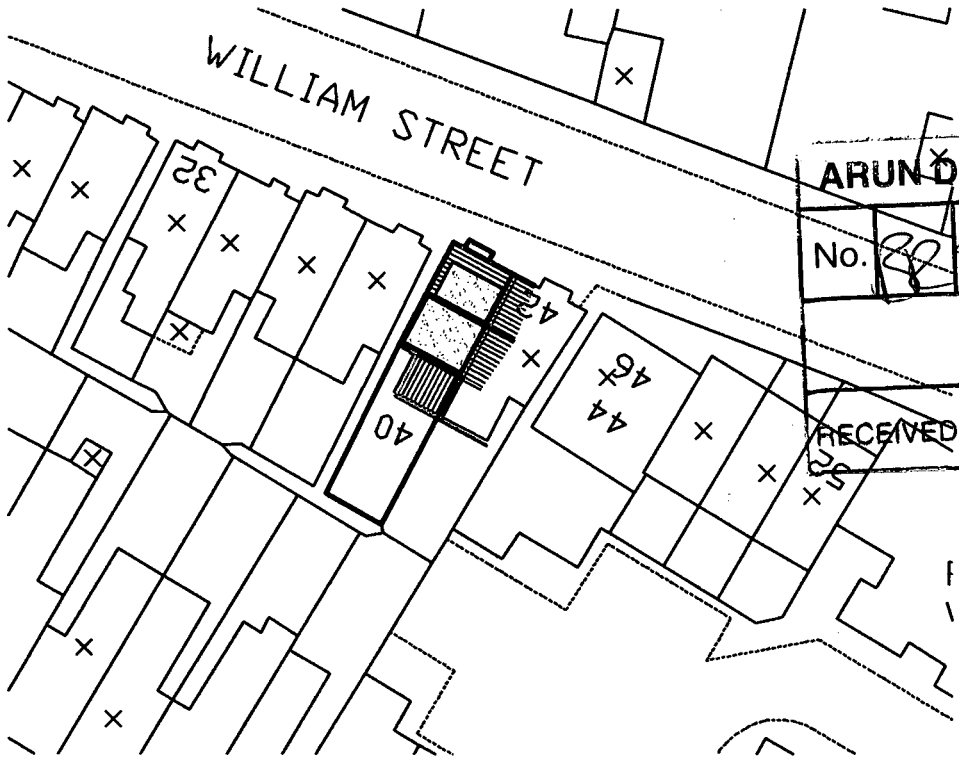


PROPOSED BLOCK 1:500

WORKS
LOFT CONVERSION TO PROVIDE MASTER BEDROOM WITH EN-SUITE

THIS DRAWING MUST BE READ IN CONJUNCTION WITH ALL THE RELEVANT DRAWINGS AND SPECIFICATION DETAILS FOR THIS PROJECT.

ALL WORK IS TO COMPLY WITH CURRENT REQUIREMENTS OF BUILDING REGULATIONS AND ALLIED LEGISLATION.

ALL DIMENSIONS TO BE CHECKED ON SITE PRIOR TO COMMENCEMENT OF WORK. ANY DISCREPANCY TO BE REPORTED TO CLIENT.

ALL MATERIALS ARE TO BE STORED, USED AND INSTALLED IN STRICT COMPLIANCE WITH MANUFACTURERS RECOMMENDATIONS.



LOCATION 1:1250

CALDOTEC LTD
Timbers Lodge
41 Willowhayne Avenue
East Preston
West Sussex
BN16 1PL
Telephone
01903 859176

Do not scale this drawing except for Planning Purposes
All dimensions to be checked on site prior to commencement of work.

This drawing is the copyright of
CALDOTEC LTD
and may not be copied, altered or reproduced in any way without written authority.

LOCAITON & BLOCK PLAN

40 William Street
Bognor Regis
West Sussex
PO21 1DL

SCALE AS SHOWN
DATE 03/11/2006
DRAWING NUMBER 6205 03