



ROOF PLAN
SCALE 1:100

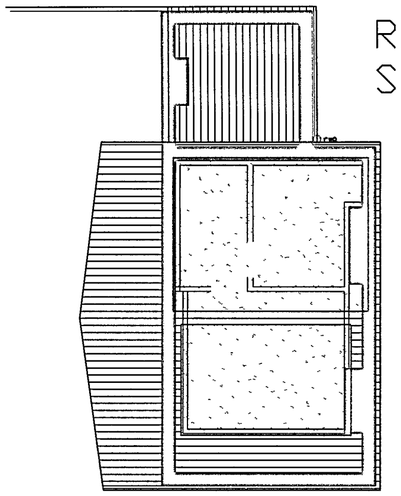


FRONT BACK SIDE


PROPOSED ELEVATIONS
SCALE 1:100

ARUN DISTRICT COUNCIL
No. BE/389/06
RECEIVED 8/11/06

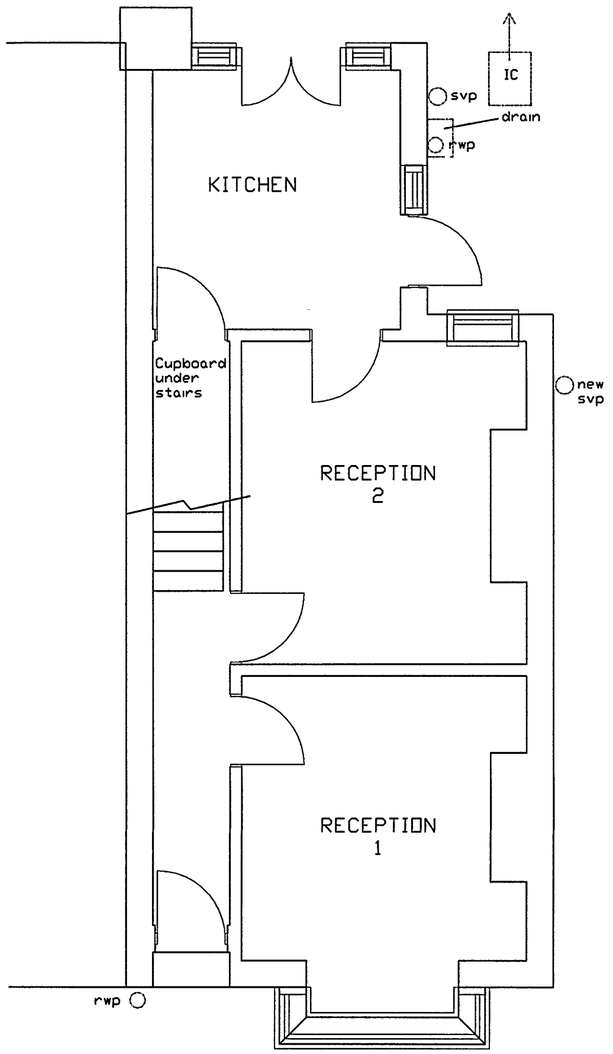

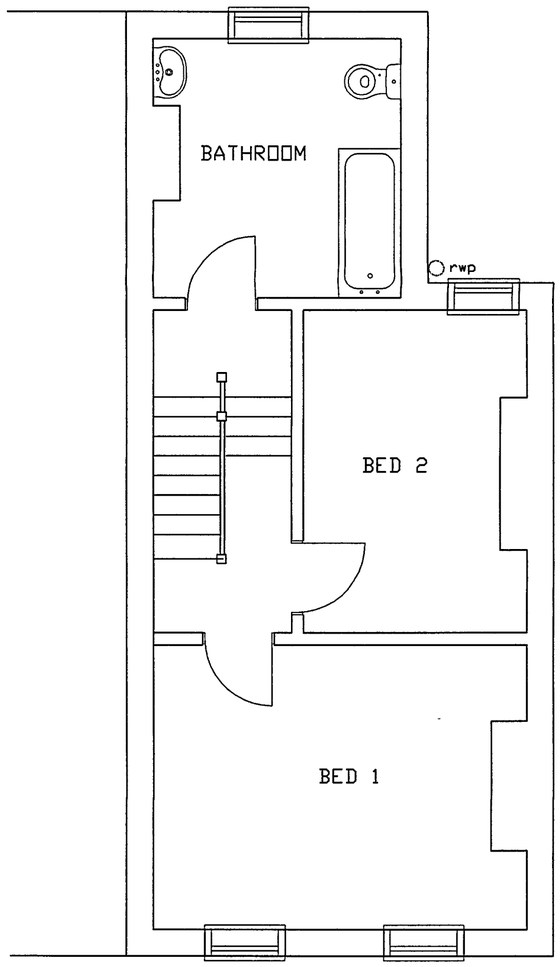

PROPOSED FLOORPLANS
SCALE 1:50

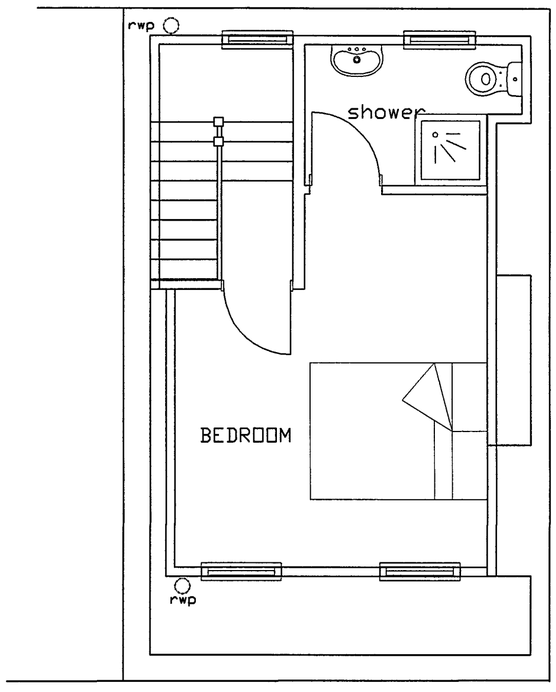

GROUND FLOOR FIRST FLOOR SECOND FLOOR

WORKS
LOFT CONVERSION TO PROVIDE MASTER BEDROOM WITH EN-SUIT

THIS DRAWING MUST BE READ IN CONJUNCTION WITH ALL THE RELEVAN DRAWINGS AND SPECIFICATION DETAIL FOR THIS PROJECT.

ALL WORK IS TO COMPLY WITH CURRE REQUIREMENTS OF BUILDING REGULATIONS AND ALLIED LEGISLATI

ALL DIMENSIONS TO BE CHECKED ON SITE PRIOR TO COMMENCEMENT OF WORK. ANY DISCREPANCY TO BE REPORTED TO CLIENT.

ALL MATERIALS ARE TO BE STORED, USED AND INSTALLED IN STRICT COMPLIANCE WITH MANUFACTURERS RECOMMENDATIONS.

CALDOTEC LTD
Timbers Lodge
41 Willowhayne Avenue
East Preston
West Sussex
BN16 1PL
Telephone
01903 8591

Do not scale this drawing except for Planning Purpo
All dimensions to be checked on site prior to commencement of work

This drawing is the copyright of
CALDOTEC LTD
and may not be copied, altered or reproduced in any way without written authority

PROPOSED FLOORPLANS & ELEVATIONS

40 William Street
Bognor Regis
West Sussex
PO21 1DL

SCALE AS SHOW
DATE 03/11/200
DRAWING NUMBER 6205