


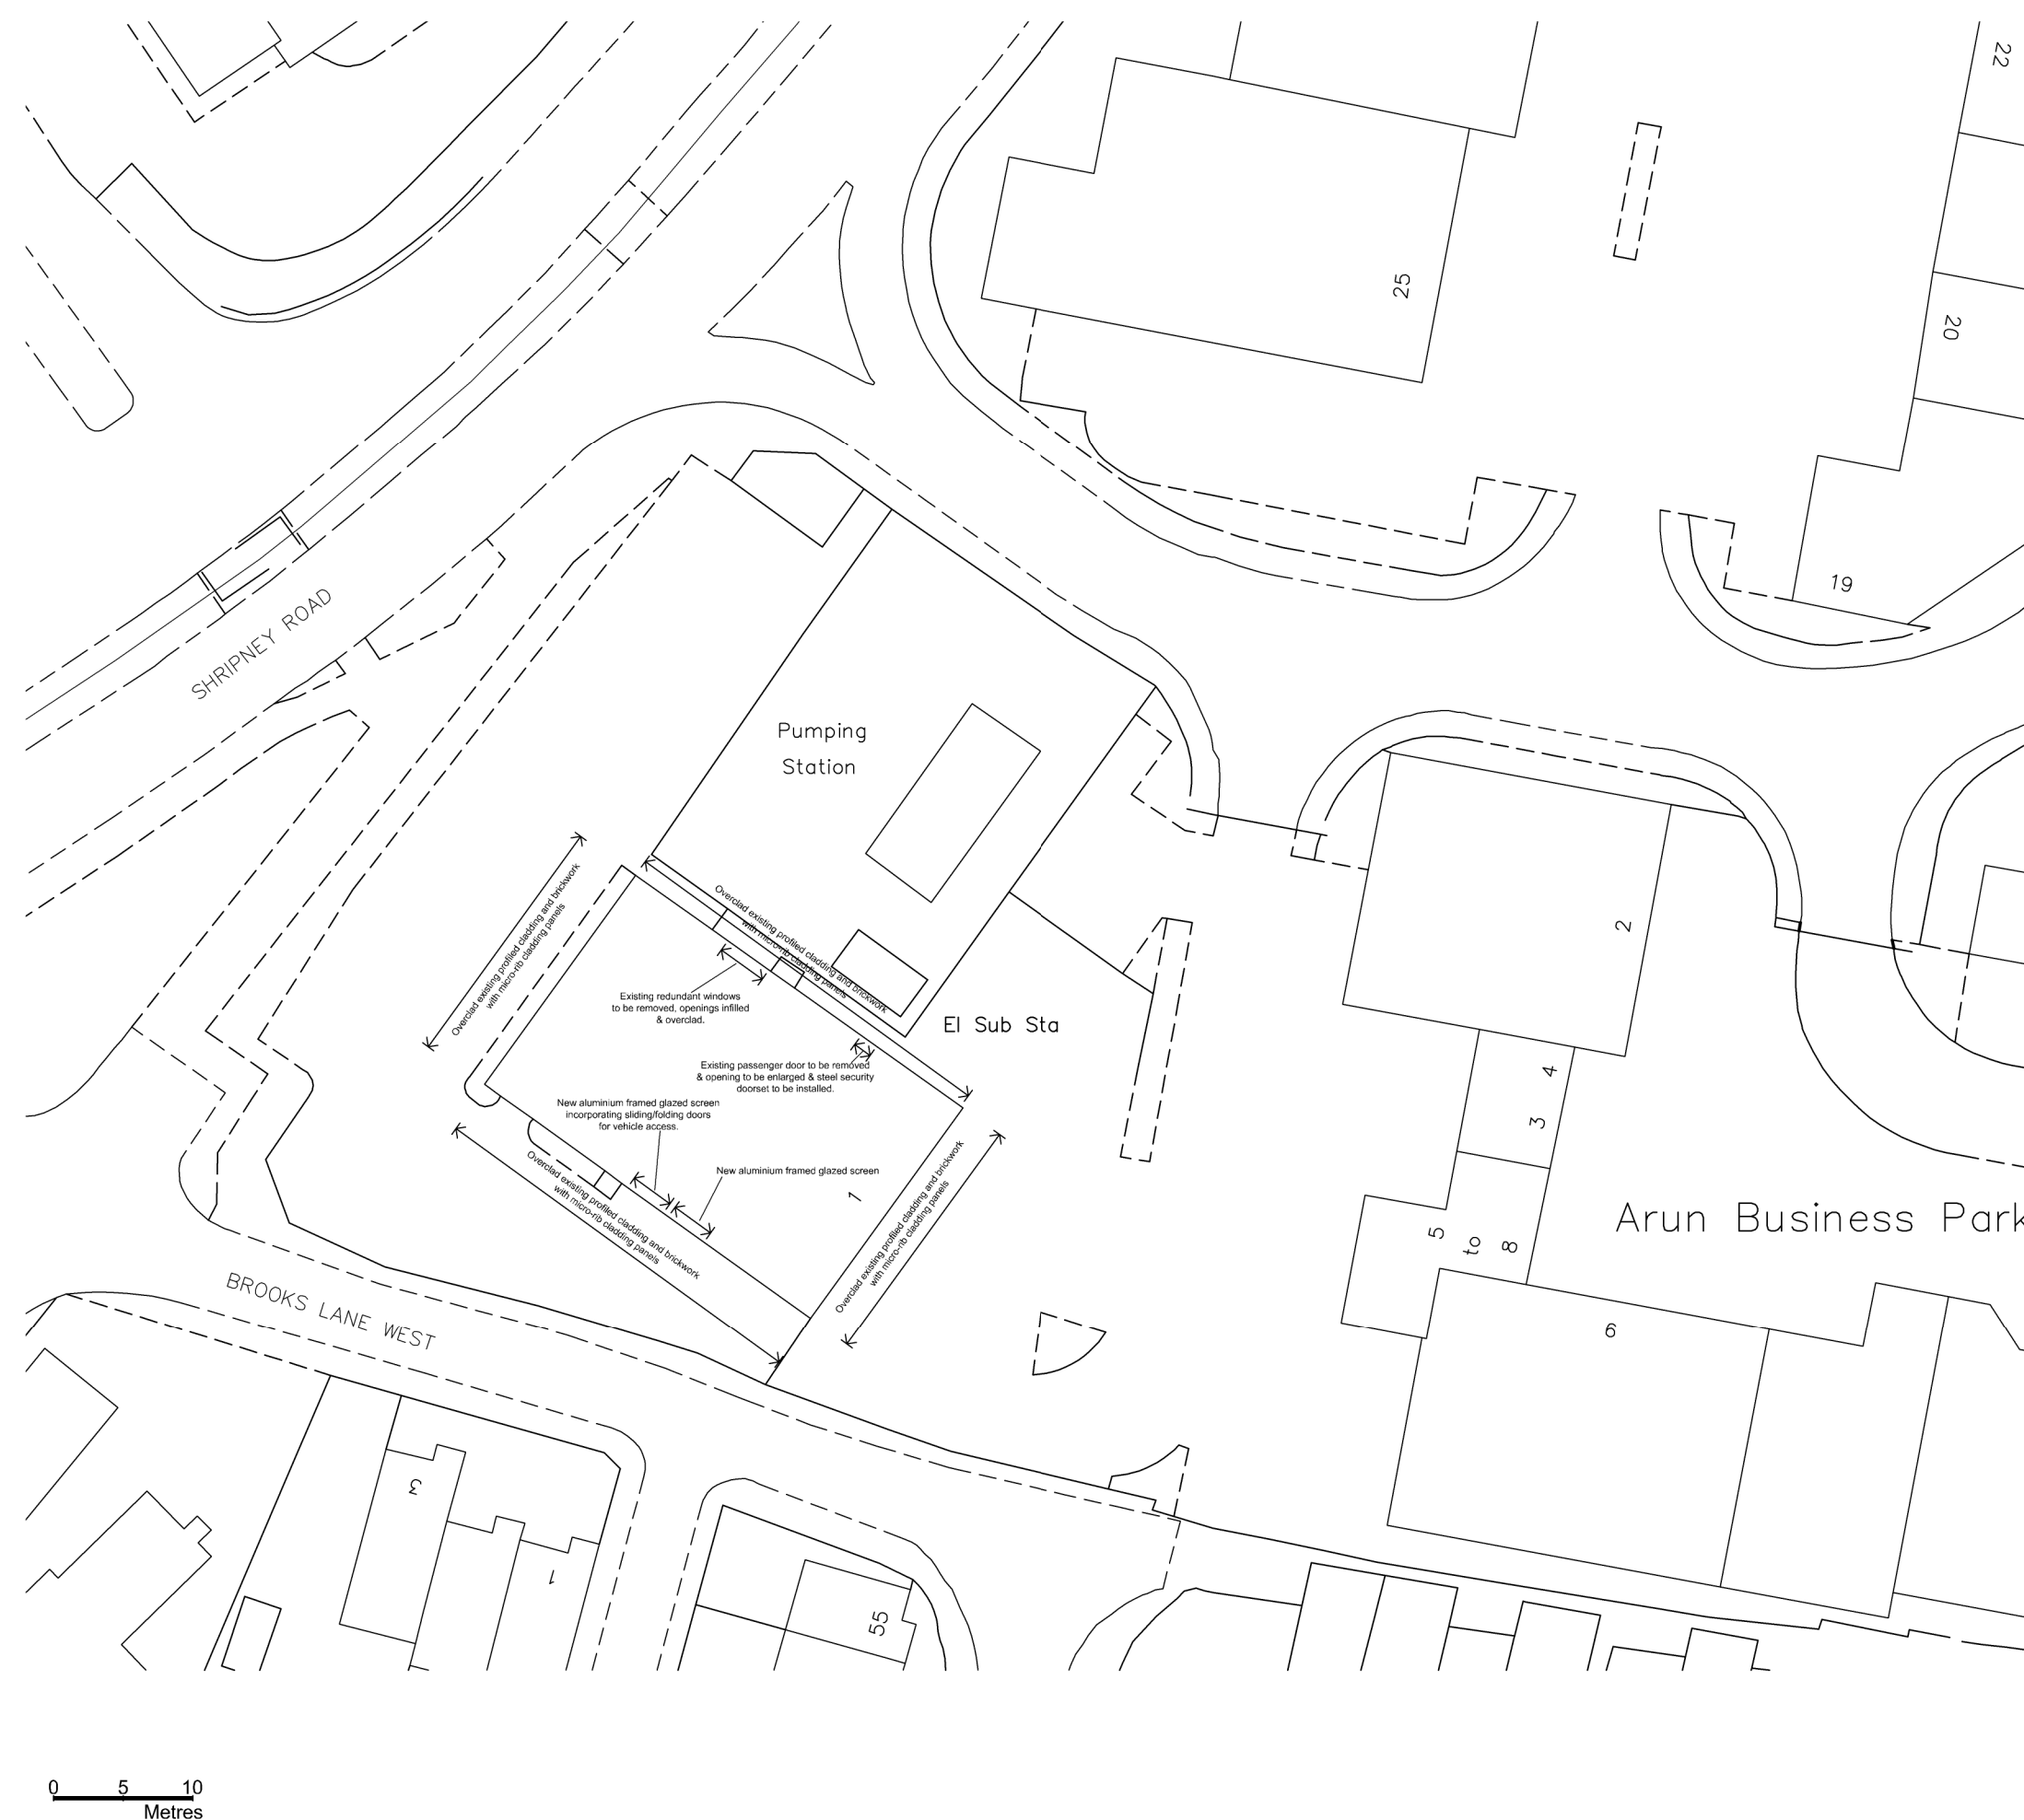

G.R.S. ARCHITECTS LIMITED
Equity Chambers, 249 High Street North,
Poole, Dorset. BH15 1DX
Tel : 01202 677313, Fax : 01202 677313,
E - mail : guystorey@grsarchitects.co.uk

Project
Yeomans Nissan
Unit 1
Arun Business Park
Bognor Regis
West Sussex

Drawn by **G.R.S.** Scale **1 : 500** Date **JAN. 2018**

Drawing No. 1653/6 Revision A