




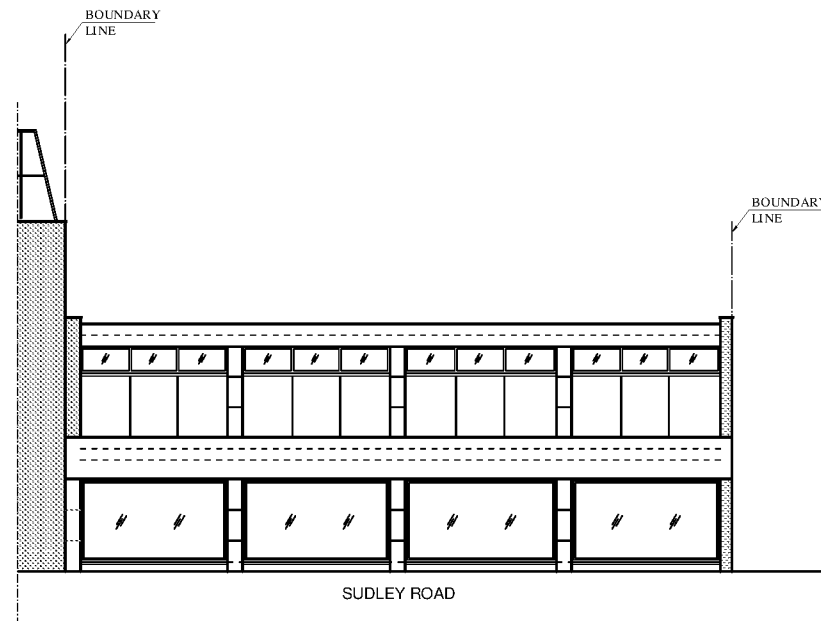


EXISTING REAR ELEVATION
SCALE: 1/200

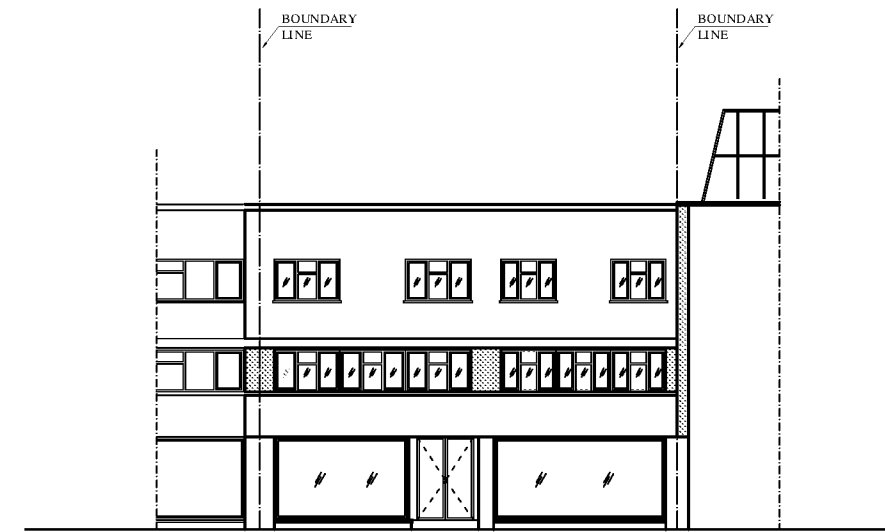

EXISTING FRONT ELEVATION
SCALE: 1/200

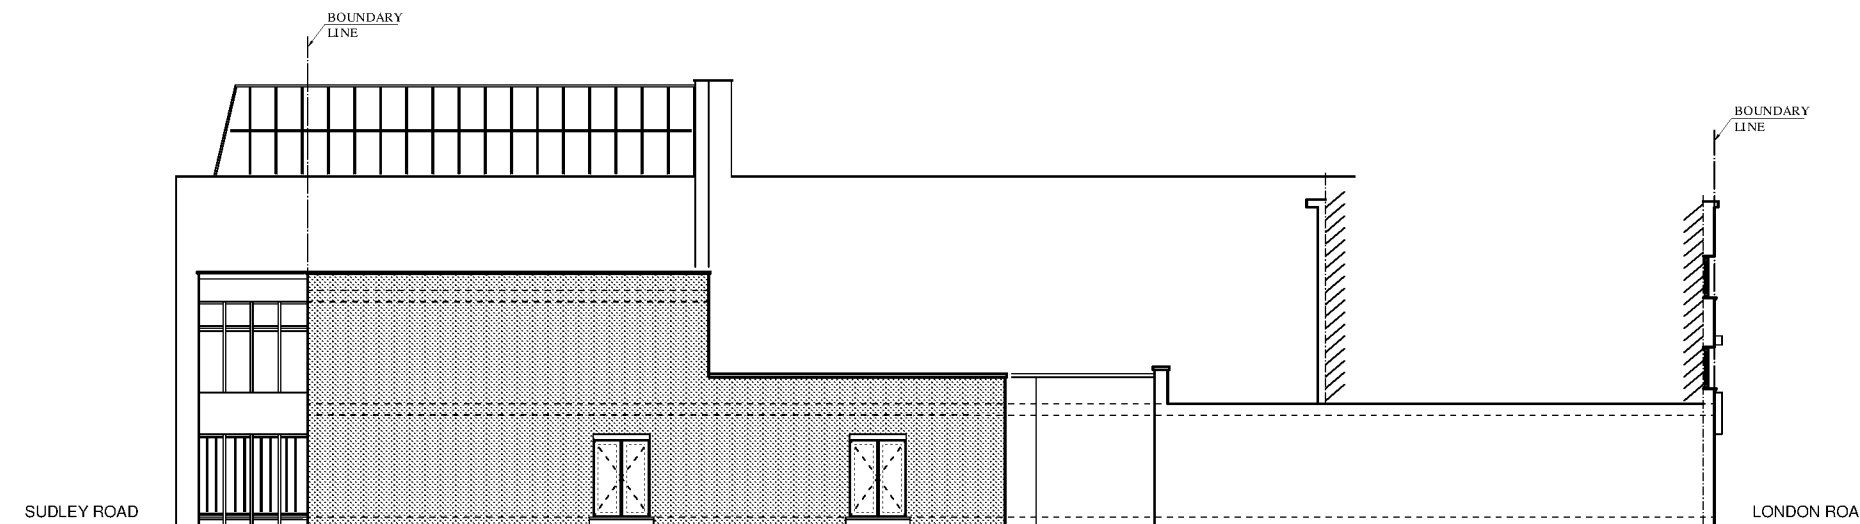

EXISTING SIDE ELEVATION
SCALE: 1/200

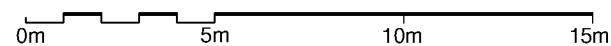

THE CONTENTS OF THIS PLAN INCLUDING THE PRINTED NOTES ARE COPYRIGHT AND REPRODUCTION IN WHOLE OR PART IS NOT PERMITTED WITHOUT PRIOR CONSENT OF ANVA ARCHITECTURAL, ENGINEERING AND LICENSING IN WRITING.

9-11 WATER TOWER
BUILDING
LONDON ROAD
BOGNOR REGIS
PO21 1PN

EXISTING
- ELEVATIONS

SCALE: 1/200

REF. NO : 077.19/04

DATE: SEP. 2019

DRG BY: A.AY

anva architectural,
engineering and licensing

P.O. BOX 1827
ILFORD. IG2 7WJ
TEL: 020 8599 5036 FAX: 020 8586 4401
MOBILE: 077 10942923 / 079 304072 12
E-MAIL: info@a-anva.co.uk