



This drawing is the copyright of Cover Storey Architects LLP
All dimensions must be verified on site prior to construction
Do not scale this drawing except for planning application purposes

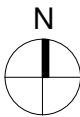

Scale Bar 1:1250@A3

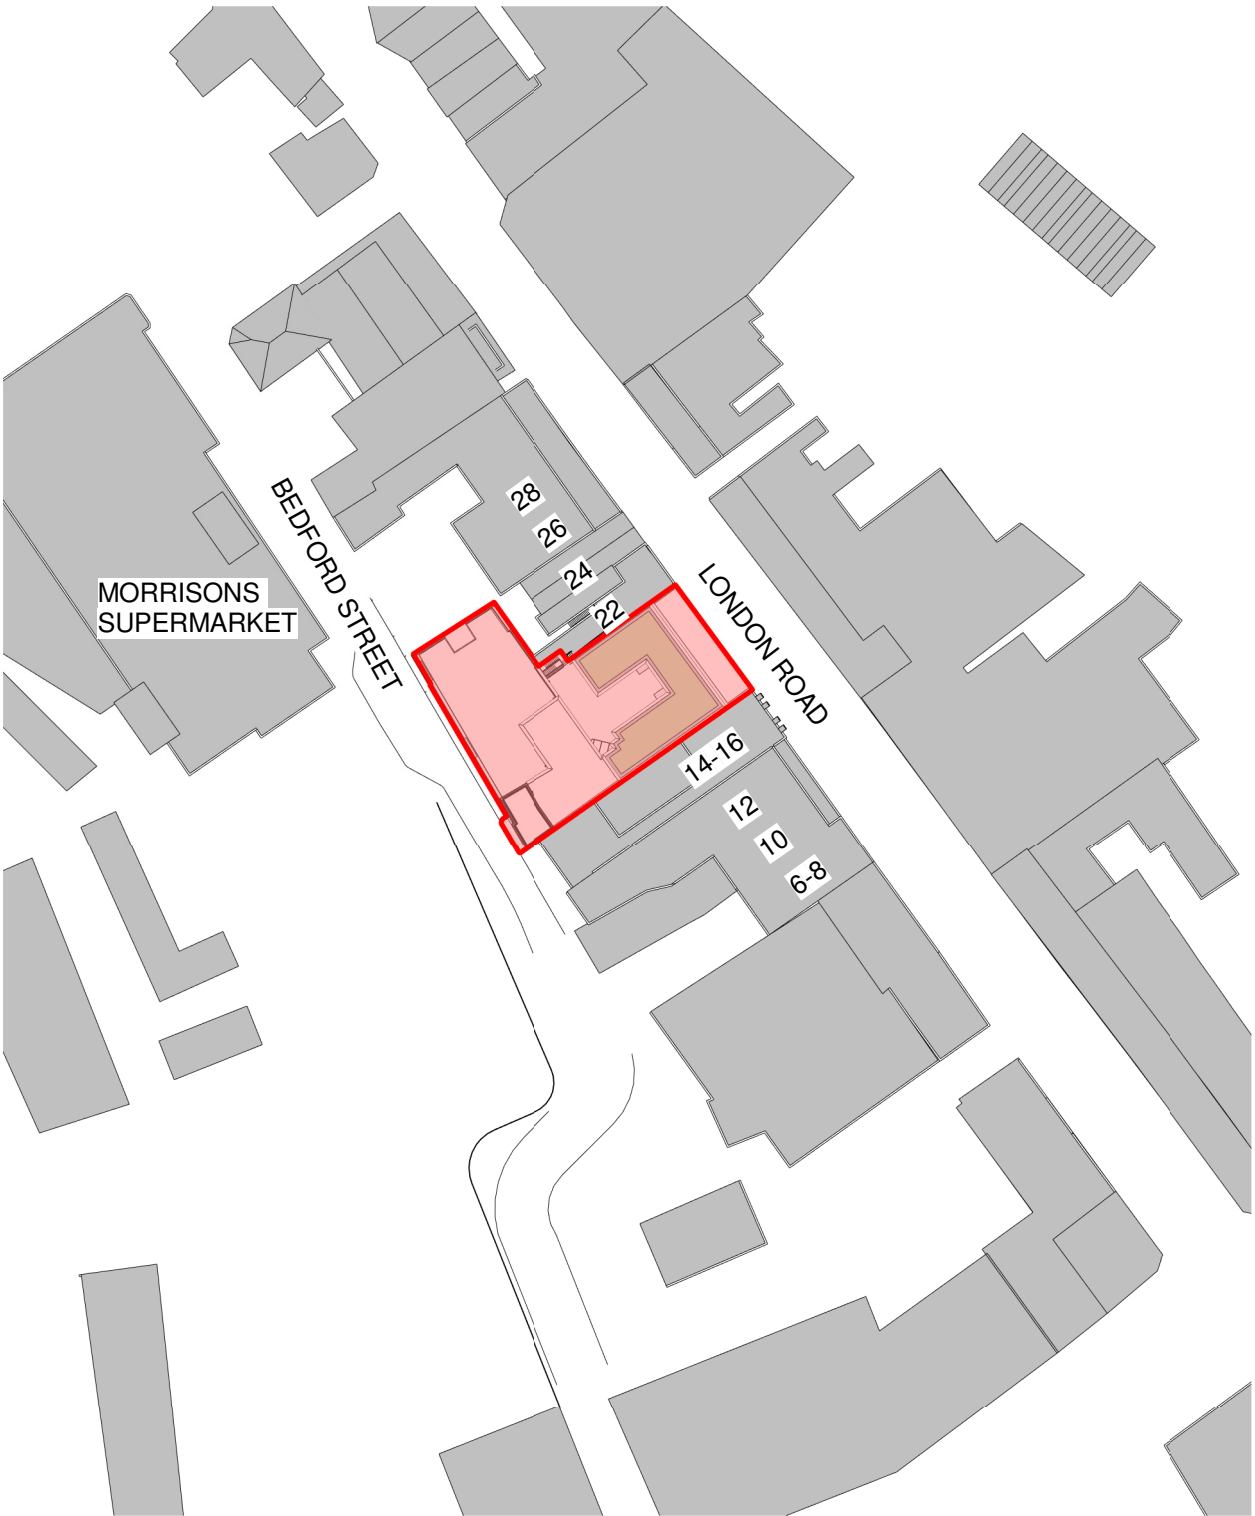

Proposed Location Plan

1 : 1250

P6	Drawing Issue	JL	DJS	27.01.2022
P5	Entrance guarding relocated, red line revised.	JAH	DJS	08.03.2019
P4	Red line revised	JAH	DJS	01.11.2018
P3	Footprint of neighbouring plot corrected	JAH	DJS	15.10.2018
P2	Secondary means of escape added	JAH	DJS	12.07.2018
P1	Redesigned to four bed flats	JAH	DJS	15.12.2017

REV	DESCRIPTION	BY	CHK	DATE
Cover Storey Architects Cover Storey Architects LLP18 St Georges Avenue, HavantPO9 2RX Tel. 02392 006266info@coverstoreyarchitects.co.ukwww.coverstorey.co.uk				
Project No: 16102		Drawing No: P150		Revision: P6

Project name: Vahnea Student Residences, Bognor Regis	Drawing name: Site Location Proposed	Scale @ A3: 1 : 1250	Drawn / Checked: JAH / DJS	Date: 17/08/17	Status: PLANNING	Project No: 16102	Drawing No: P150	Revision: P6
--	---	-------------------------	-------------------------------	-------------------	---------------------	----------------------	---------------------	-----------------