


This drawing is the copyright of Cover Storey Architects LLP
All dimensions must be verified on site prior to construction
Do not scale this drawing except for planning application purposes




Scale Bar 1:200@A3

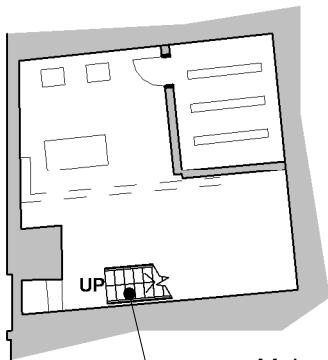

Maintenance access
to basement (B3) to
be reconfigured

B3-Store Basement

1 : 200

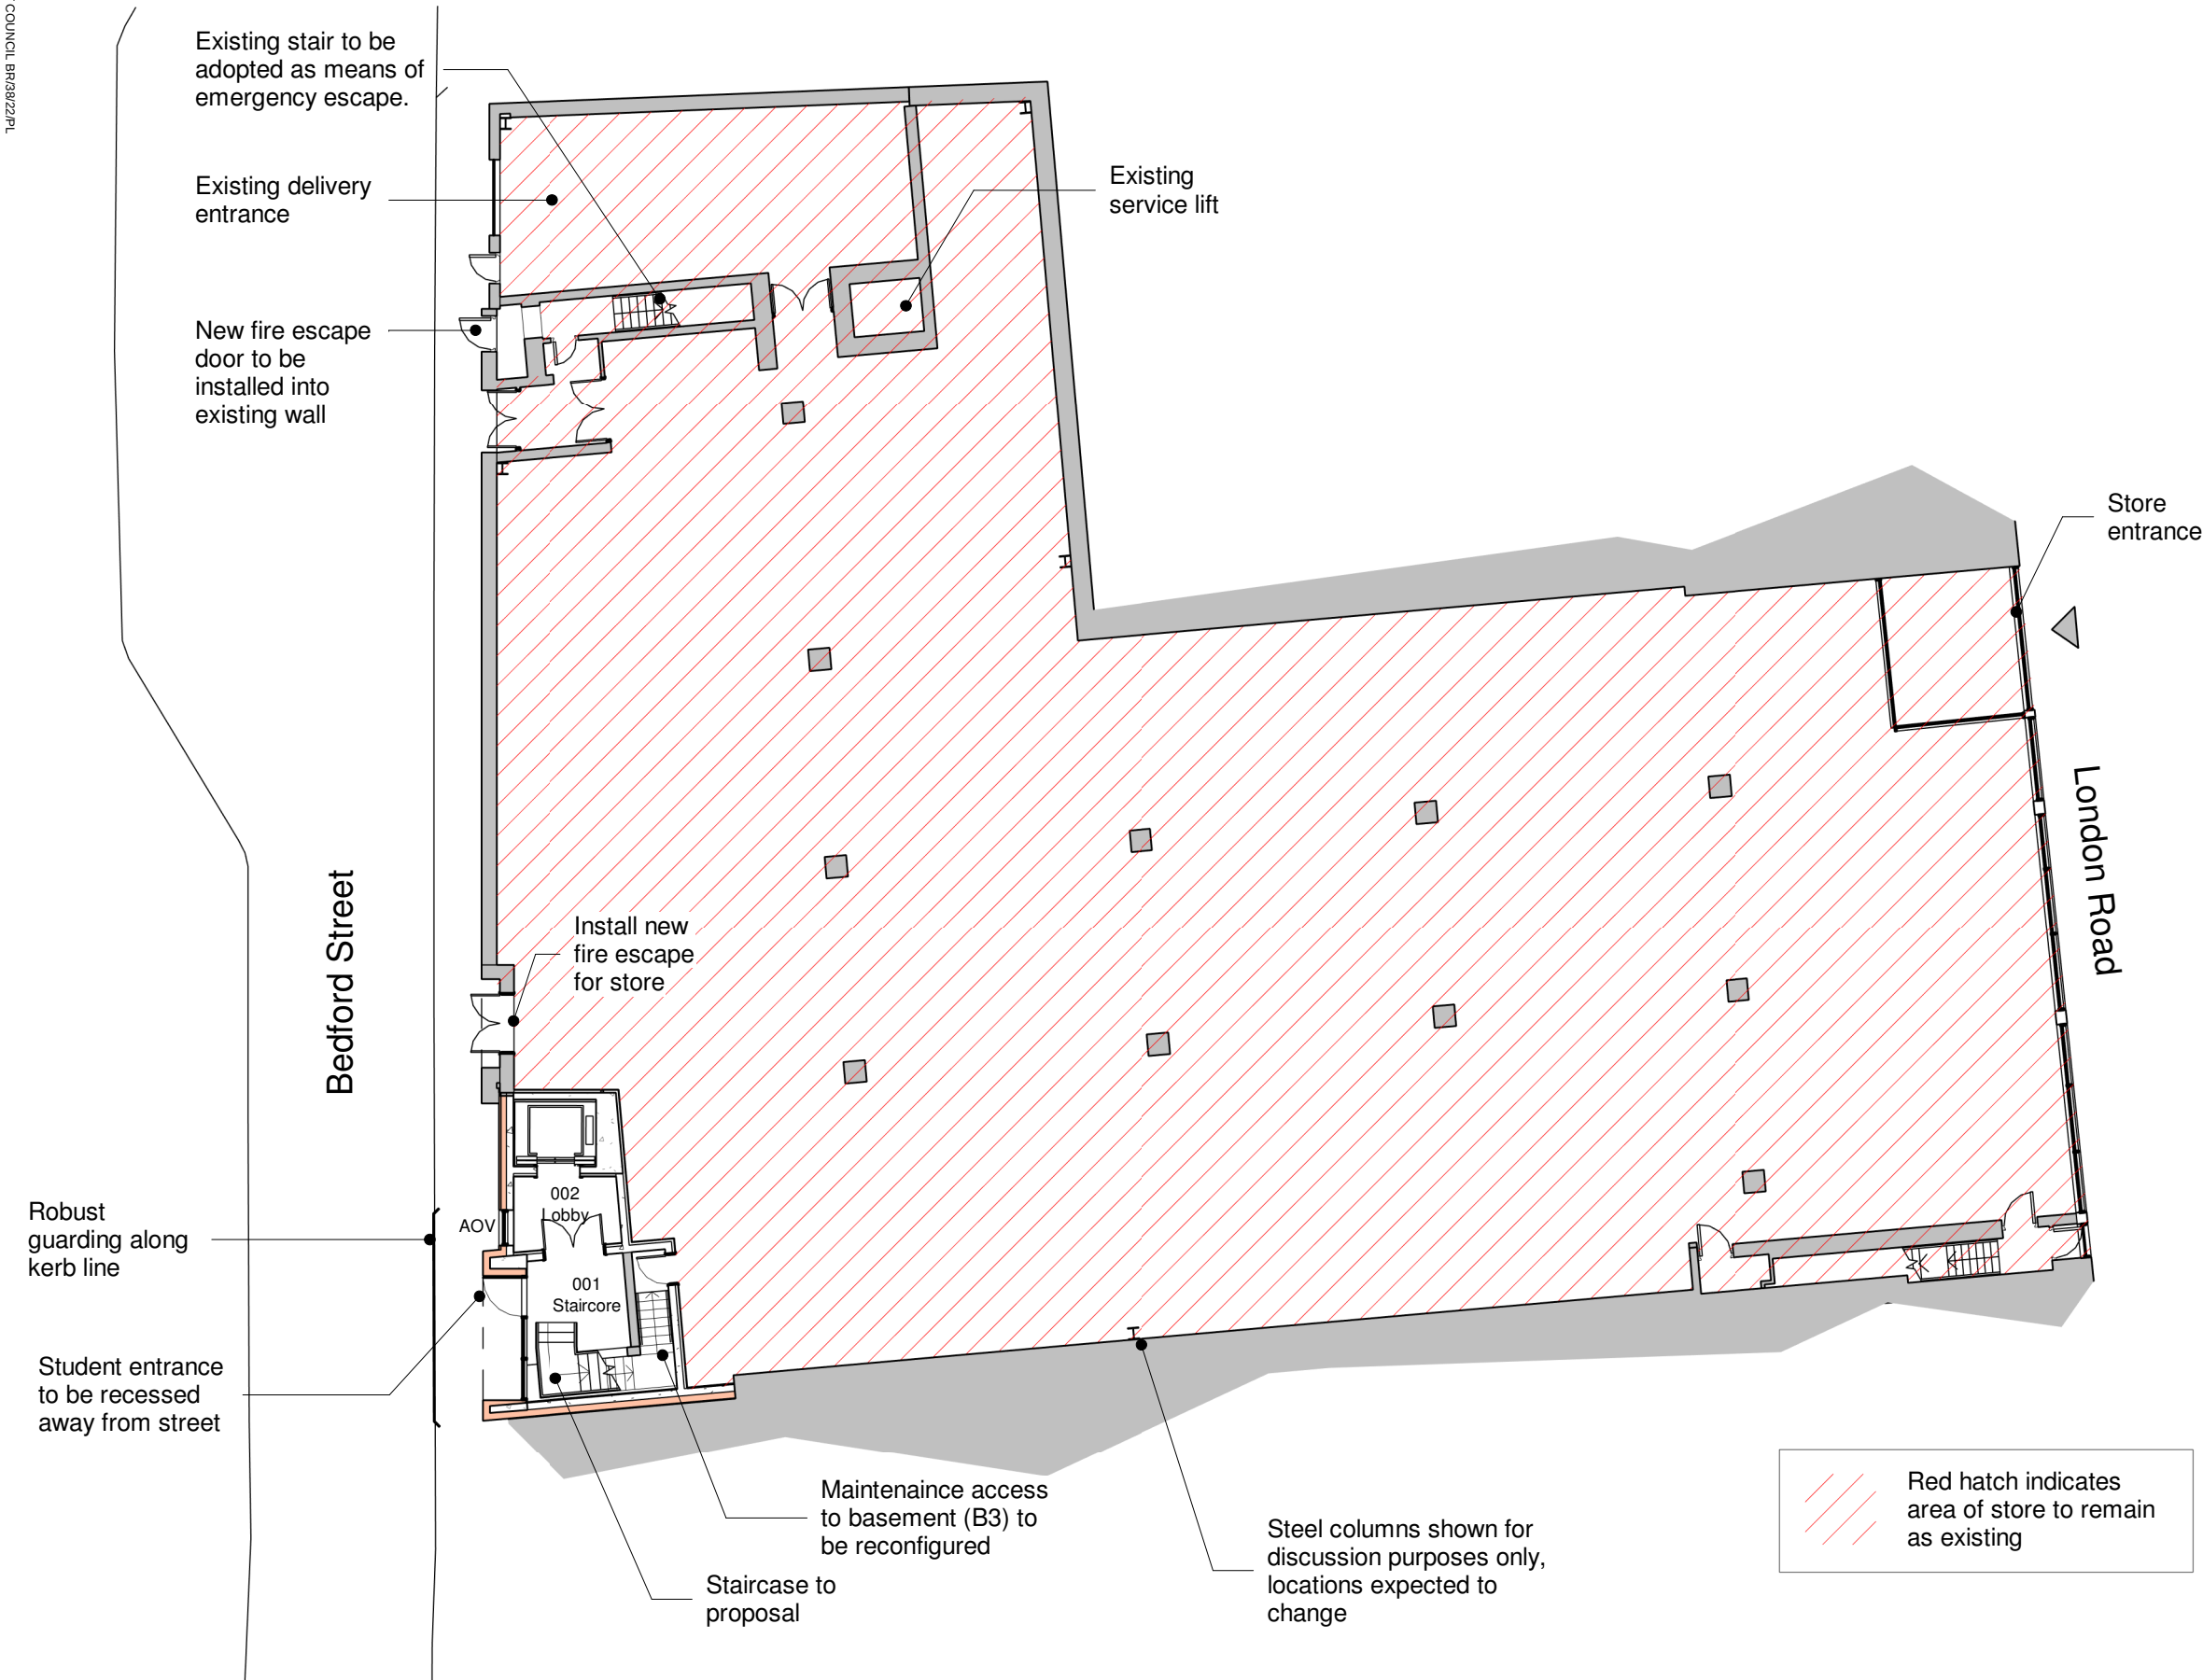

B2-Street Level

1 : 200

Red hatch indicates
area of store to remain
as existing

P6	Drawing Issue	JL	DJS	27.01.2022
P5	Entrance, staircase and guarding arrangement revised.	JAH	DJS	06.03.2019
P4	Entrance revised, secondary means of escape added	JAH	DJS	12.07.2018
P3	Redesign to single storey block	JAH	DJS	25.11.2017
P2	Minor revisions and additional notes	JAH	DJS	31.08.2017
P1	Entrance and staircase revised	JAH	DJS	15.08.2017

REV	DESCRIPTION	BY	CHK	DATE
-----	-------------	----	-----	------

Cover Storey
Architects

Cover Storey Architects LLP
Tel. 02392 006266
18 St Georges Avenue, Havant
info@coverstoreyarchitects.co.uk
PO9 2RX
www.coverstorey.co.uk

Project name: Vahnea Student Residences, Bognor Regis	Drawing name: Street Level Plan As Proposed	Scale @ A3: 1 : 200	Drawn / Checked: JAH / DJS	Date: 13/07/17	Status: PLANNING	Project No: 16102	Drawing No: P201	Revision: P6
--	--	------------------------	-------------------------------	-------------------	---------------------	----------------------	---------------------	-----------------