


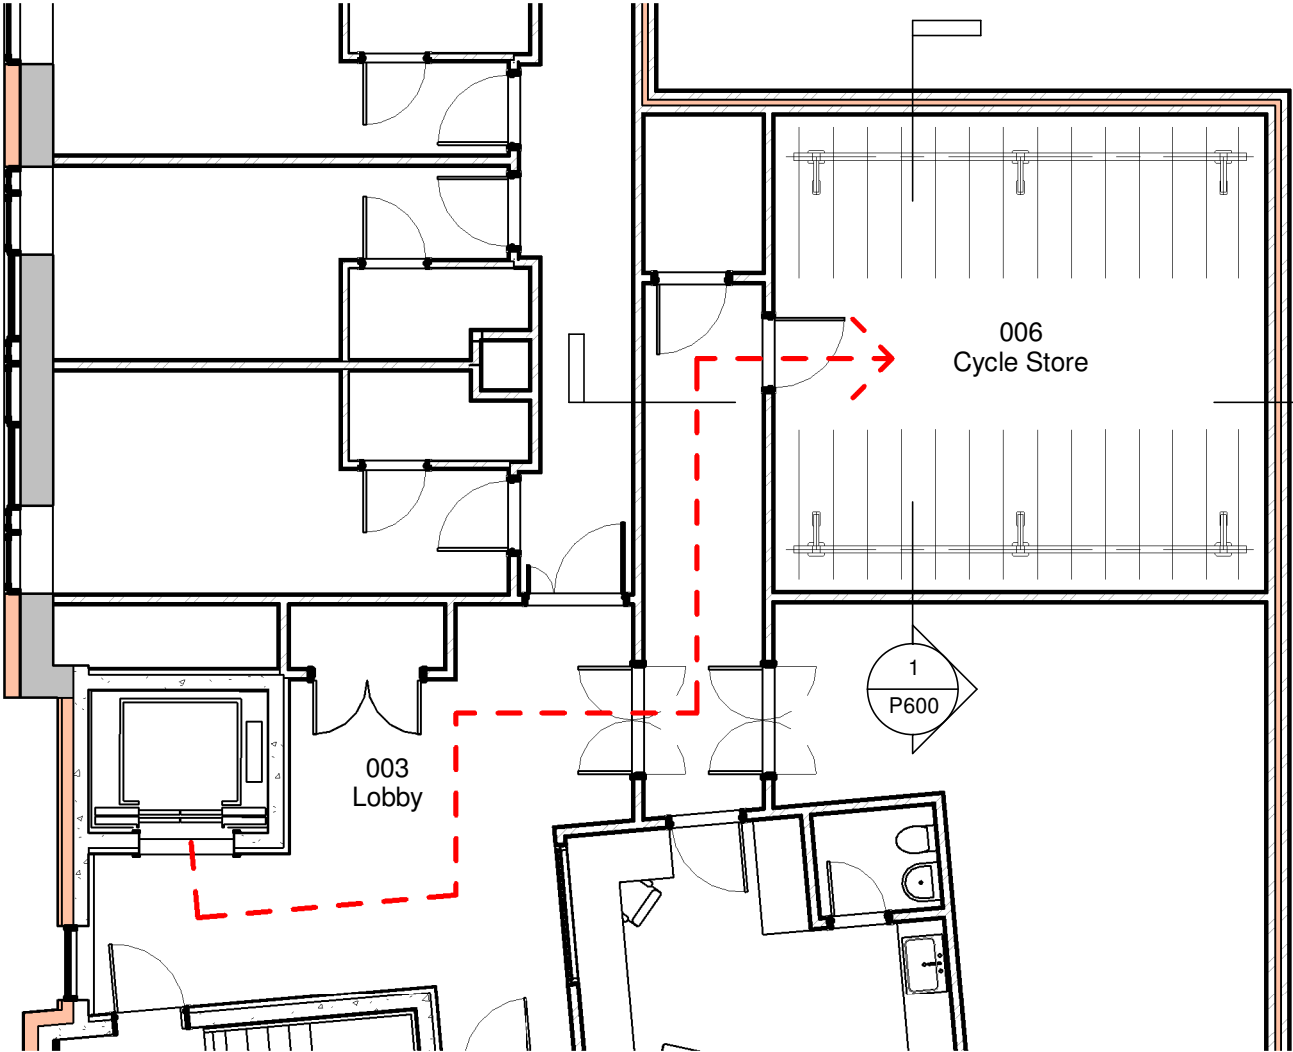

Cycle Store Plan
1 : 100




Scale Bar 1:100@A3




Scale Bar 1:50@A3

This drawing is the copyright of Cover Storey Architects LLP
All dimensions must be verified on site prior to construction
Do not scale this drawing except for planning application purposes

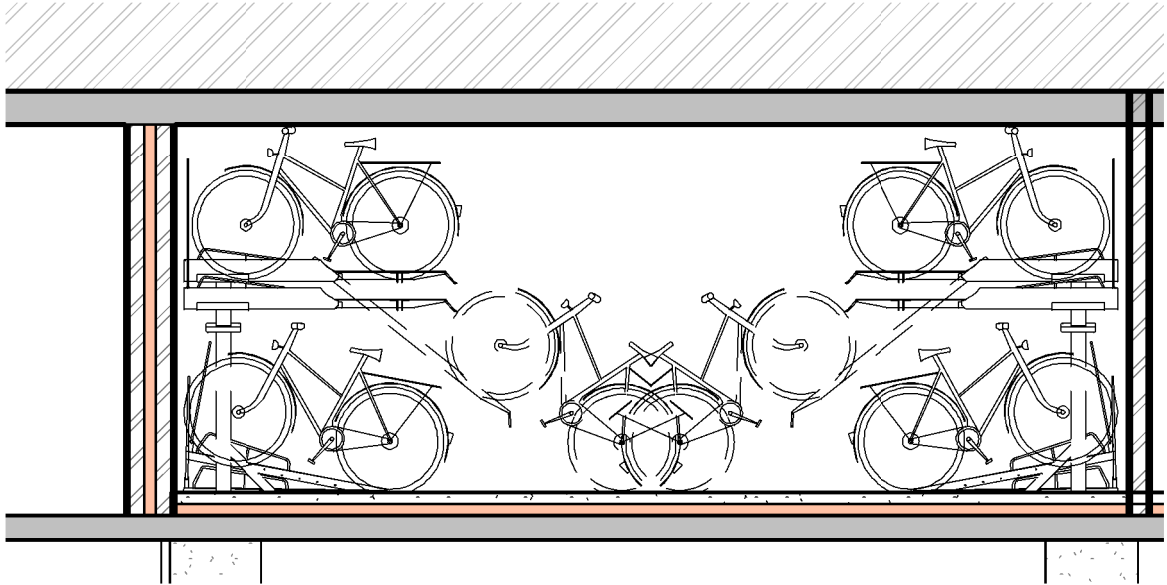

Cycle Store Section
1 : 50

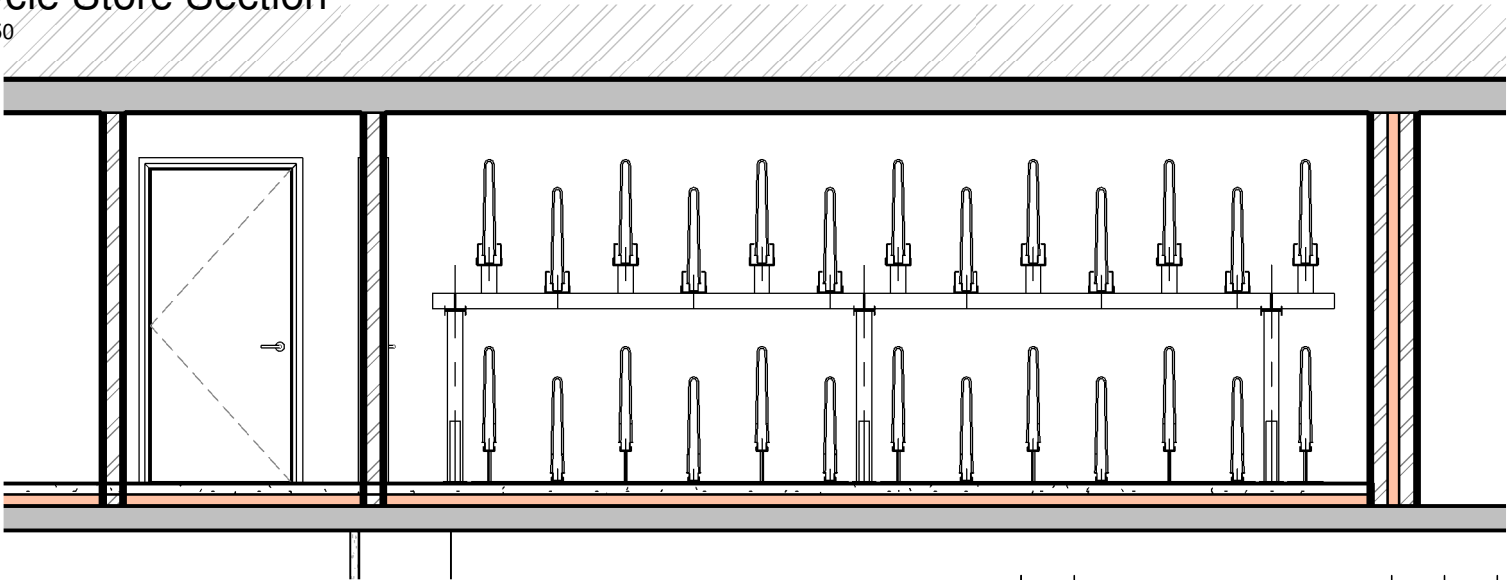

Cycle Store Section 2
1 : 50

P1	Drawing Issue	JL	DJS	27.01.2022
REV	DESCRIPTION	BY	CHK	DATE

Cover Storey
Architects

Cover Storey Architects LLP
18 St Georges Avenue, Havant
Tel. 02392 006266
info@coverstoreyarchitects.co.uk
www.coverstorey.co.uk
PO9 2RX

Project name: Vahnea Student Residences, Bognor Regis	Drawing name: Cycle Storage Proposed	Scale @ A3: As indicated	Drawn / Checked: JAH / DJS	Date: 17/08/17	Status: PLANNING	Project No: 16102	Drawing No: P600	Revision: P1
--	---	-----------------------------	-------------------------------	-------------------	---------------------	----------------------	---------------------	-----------------