





This drawing is the copyright of Cover Storey Architects LLP
All dimensions must be verified on site prior to construction
Do not scale this drawing except for planning application purposes

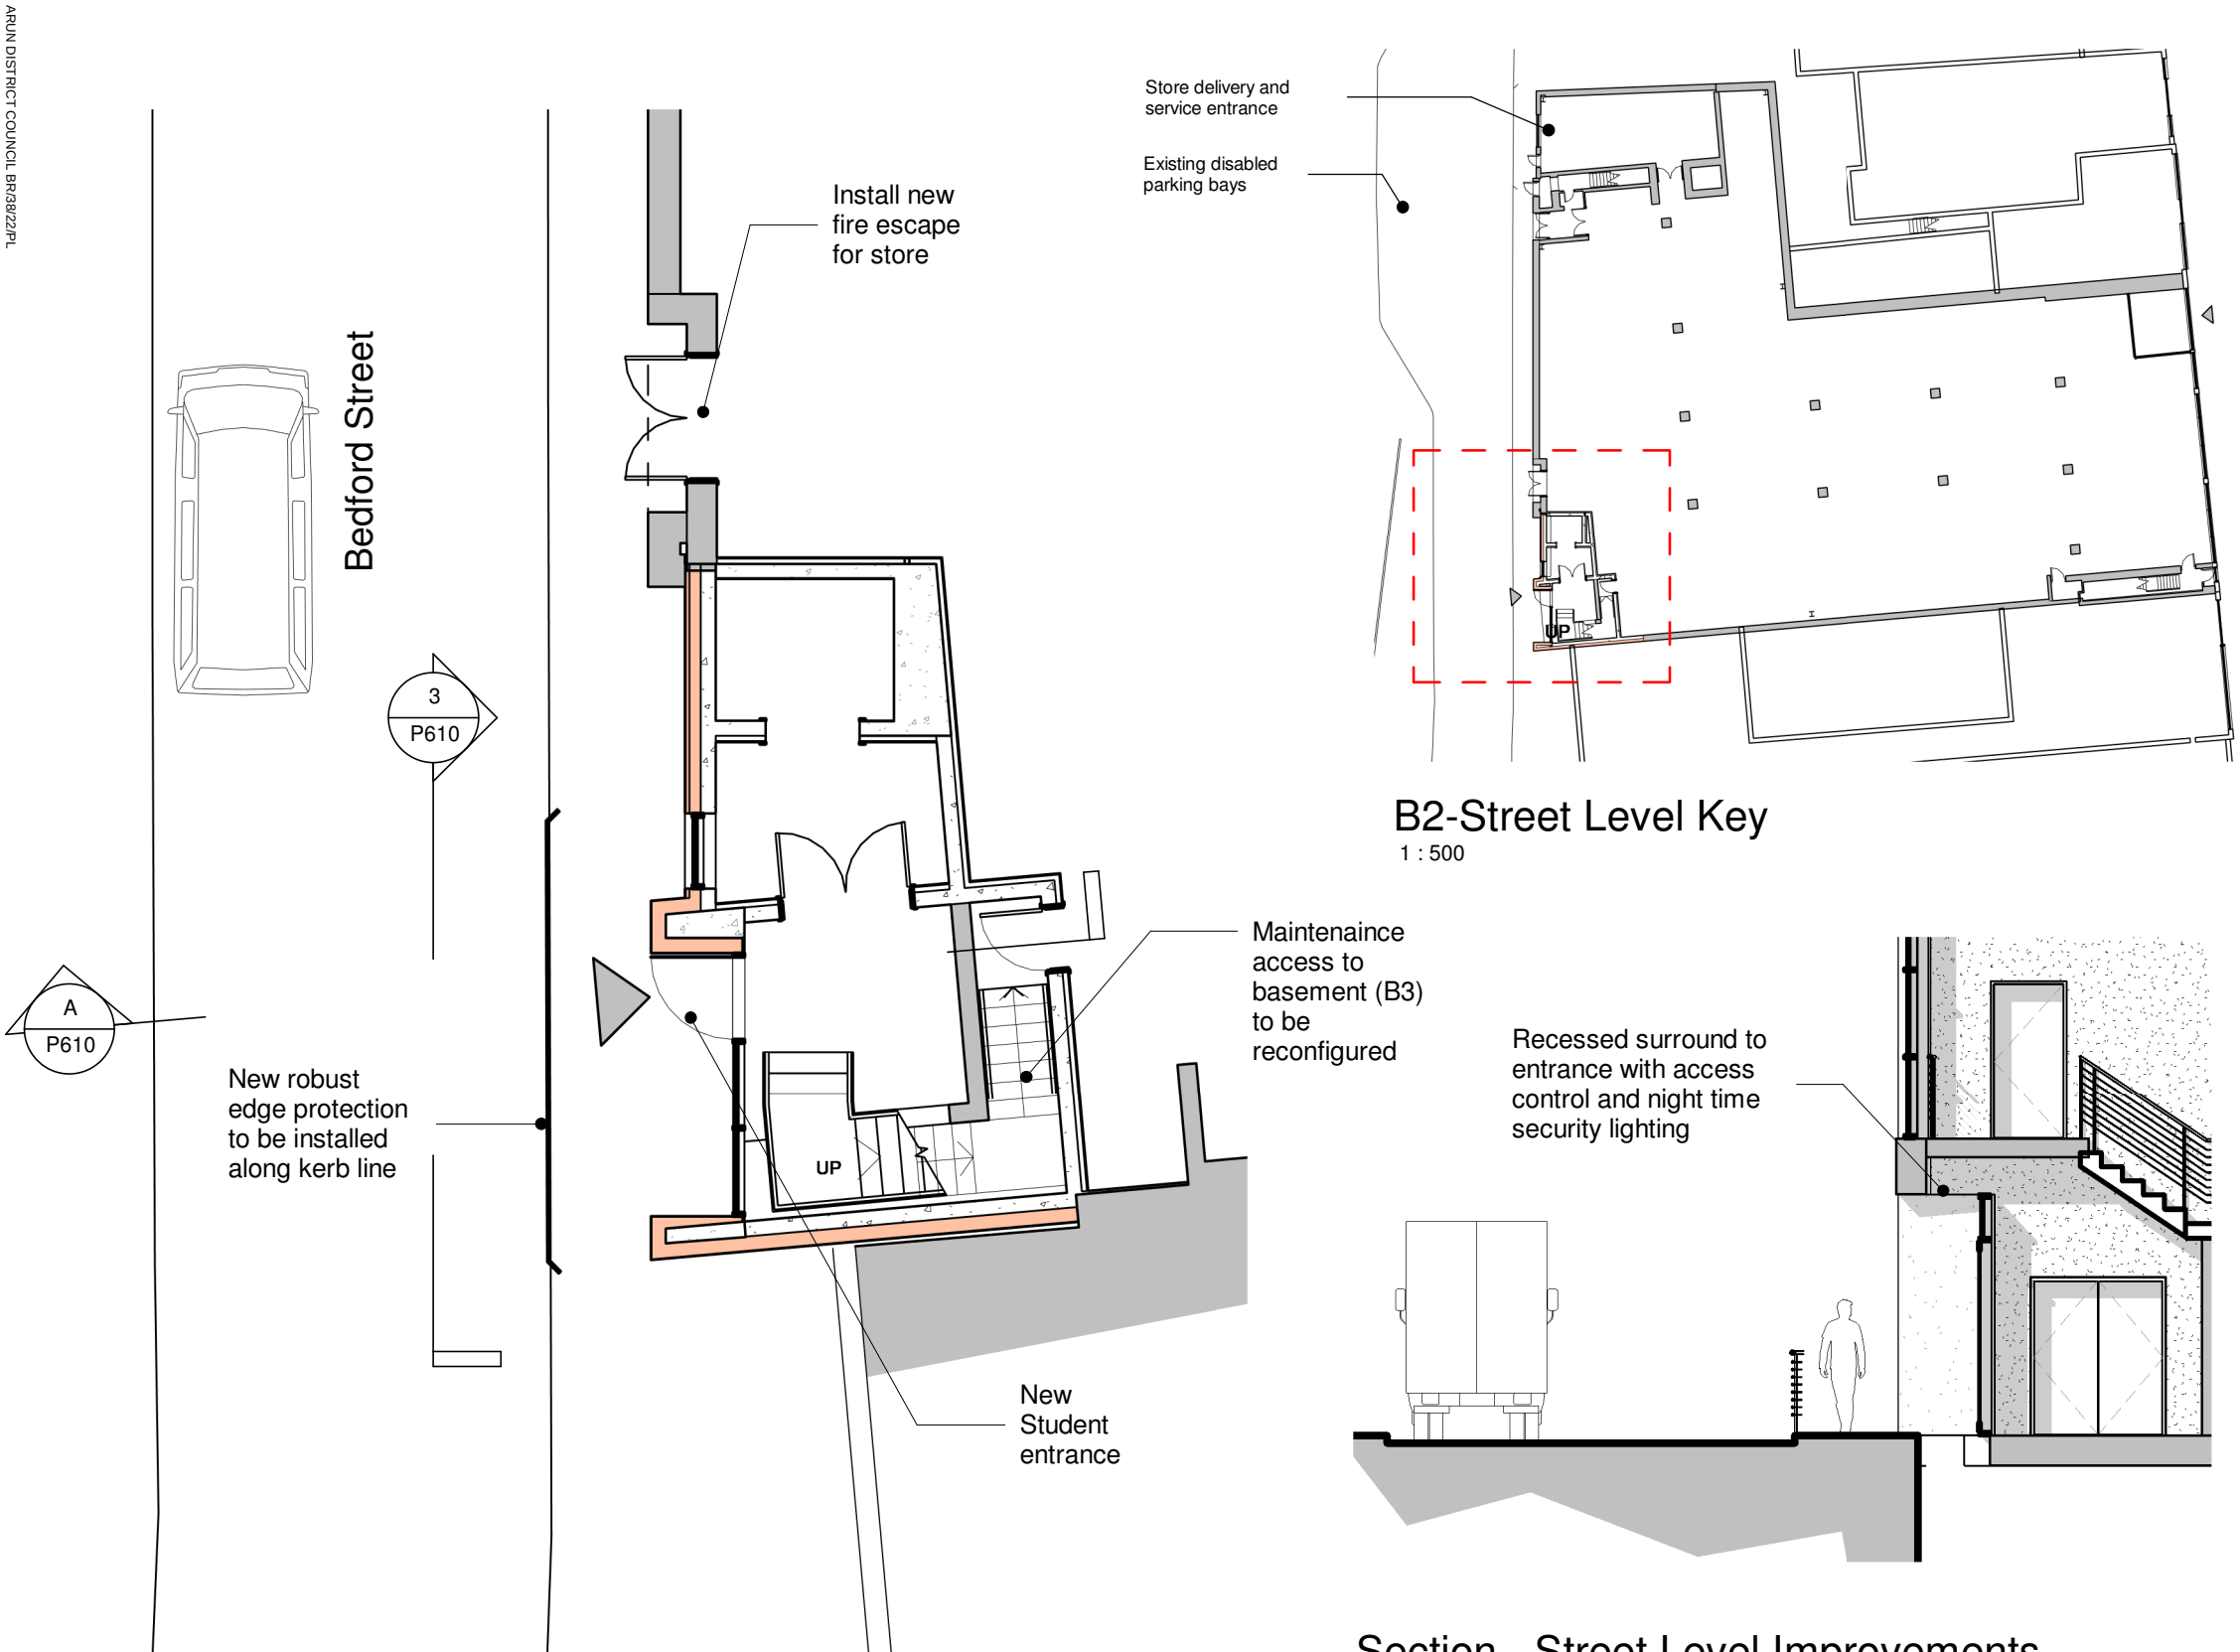


Scale Bar 1:100@A3

B2-Street Level Key
1 : 500

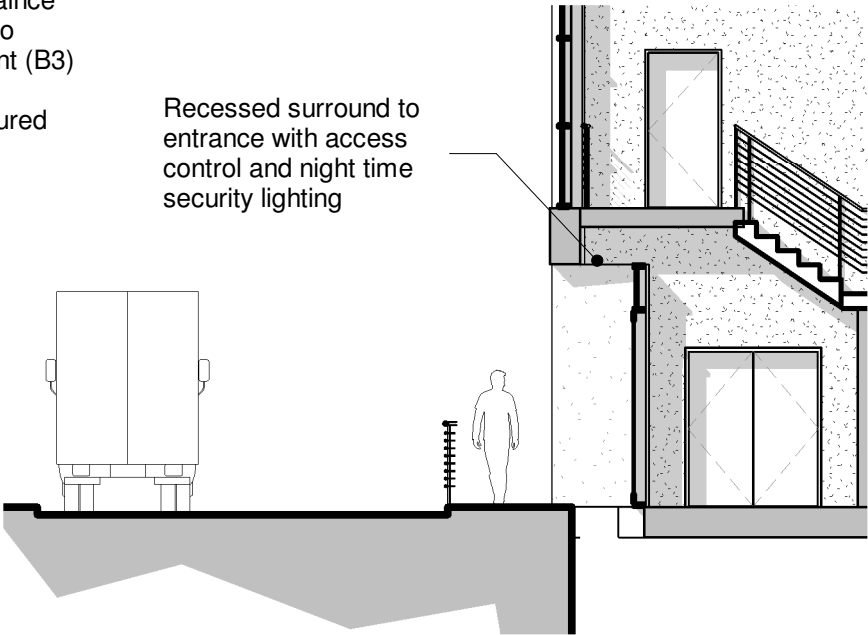

Section - Street Level Improvements
1 : 100

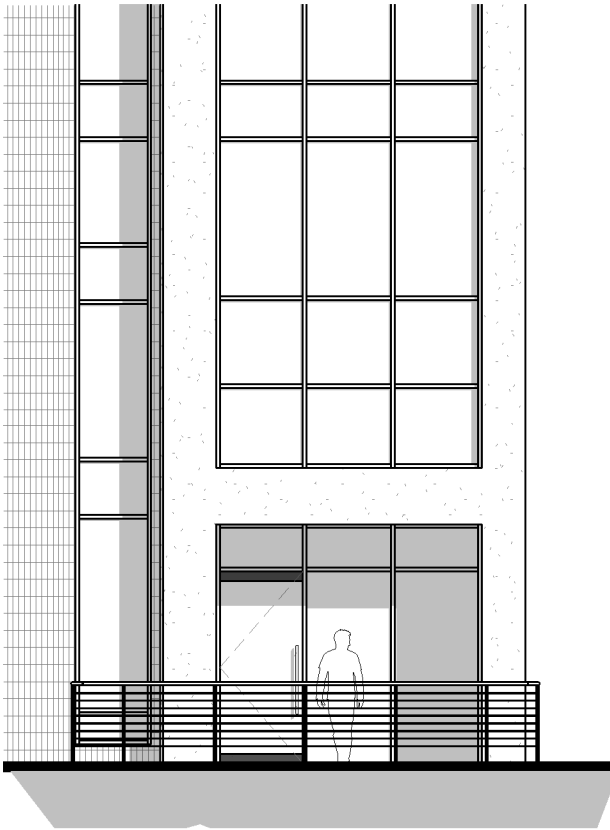

Elevation - Edge Protection
1 : 100

B2-Street Level Improvements
1 : 100

P5	Drawing Issue	JL	DJS	27.01.2022
P4	Entrance, staircase and guarding arrangement revised.	JAH	DJS	06.03.2019
P3	Elevation of edge protection added	JAH	DJS	01.11.2018
P2	Entrance revised, secondary means of escape added	JAH	DJS	12.07.2018
P1	Revised entrance canopy	JAH	DJS	05.04.2018

REV	DESCRIPTION	BY	CHK	DATE
-----	-------------	----	-----	------

Cover Storey
Architects

Cover Storey Architects LLP
Tel. 02392 006266
18 St Georges Avenue, Havant
info@coverstoreyarchitects.co.uk
PO9 2RX
www.coverstorey.co.uk

Project name: Vahnea Student Residences, Bognor Regis	Drawing name: Street Improvements Proposed	Scale @ A3: As indicated	Drawn / Checked: JAH / DJS	Date: 17/08/17	Status: PLANNING	Project No: 16102	Drawing No: P610	Revision: P5
--	---	-----------------------------	-------------------------------	-------------------	---------------------	----------------------	---------------------	-----------------