



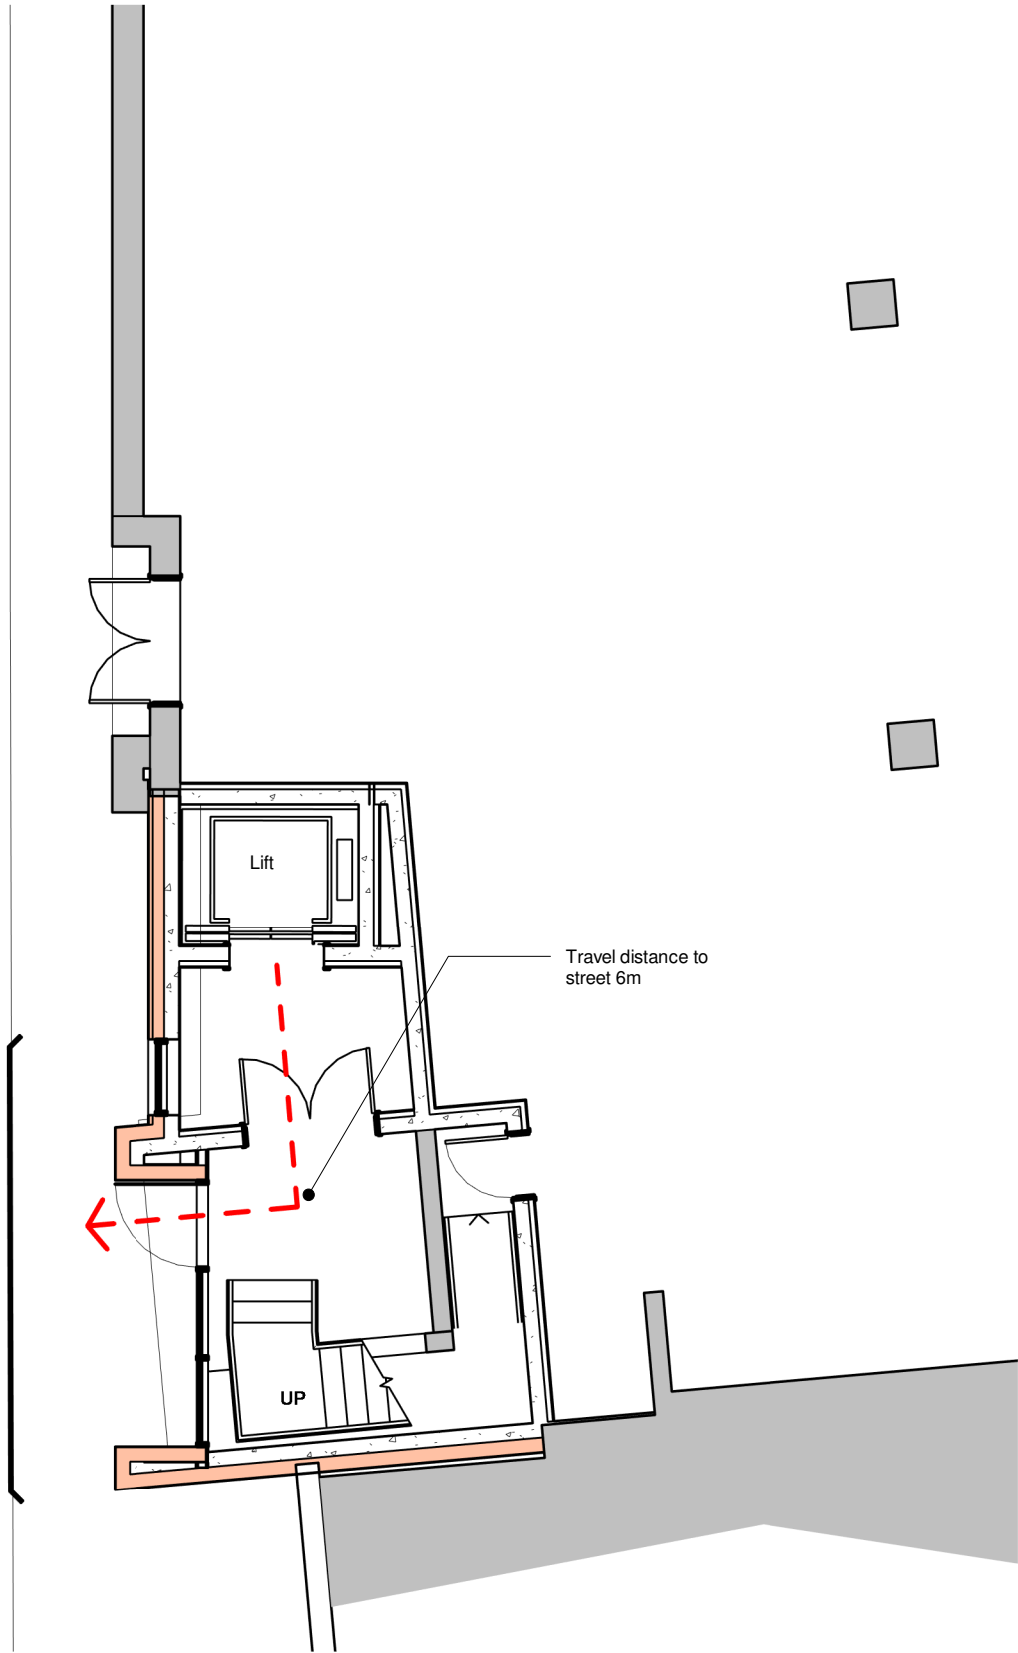


Scale Bar 1:100@A3

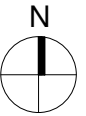

B2-Street Level Refuse Collection

1 : 100

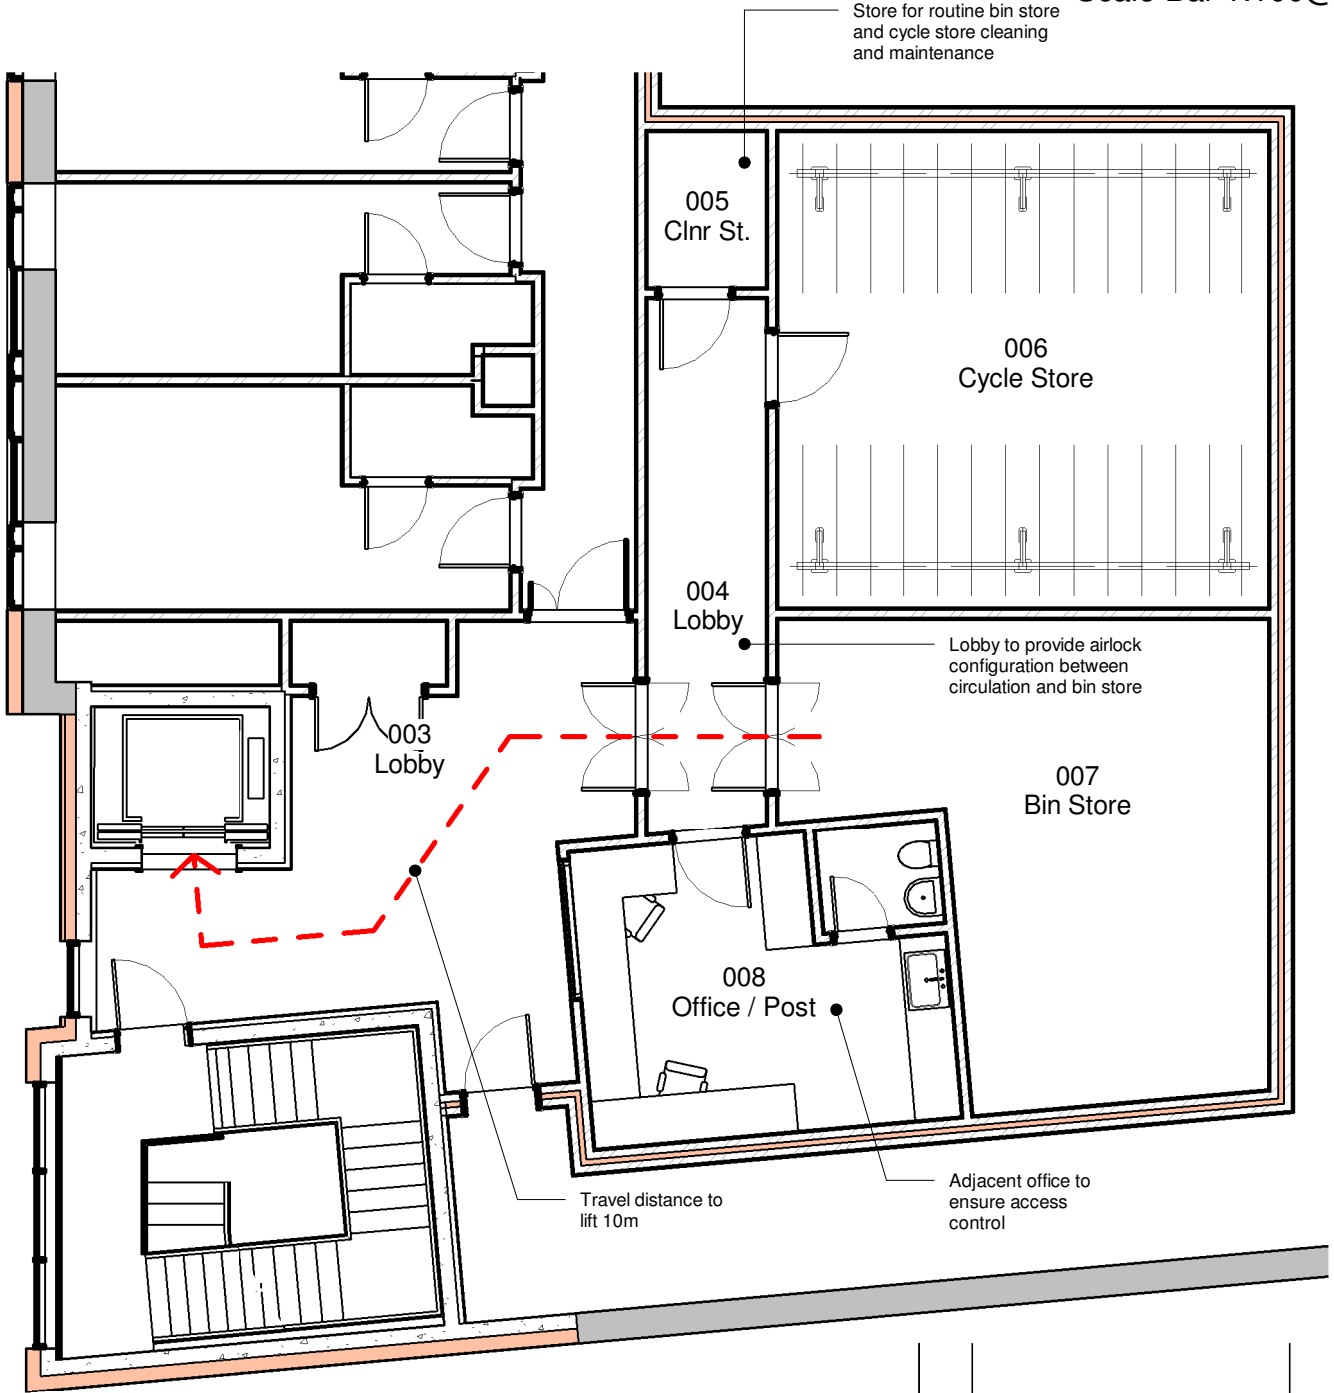

B1 - Store First Floor Refuse Store

1 : 100

P1	Drawing Issue	JL	DJS	27.01.2022
REV	DESCRIPTION	BY	CHK	DATE

Cover Storey
Architects

Cover Storey Architects LLP
18 St Georges Avenue, Havant
Tel. 02392 006266
info@coverstoreyarchitects.co.uk
www.coverstorey.co.uk
PO9 2RX

Project name: Vahnea Student Residences, Bognor Regis	Drawing name: Refuse Strategy Proposed	Scale @ A3: 1 : 100	Drawn / Checked: JAH / DJS	Date: 17/08/17	Status: PLANNING	Project No: 16102	Drawing No: P615	Revision: P1
--	---	------------------------	-------------------------------	-------------------	---------------------	----------------------	---------------------	-----------------