





Scale Bar 1:100@A3

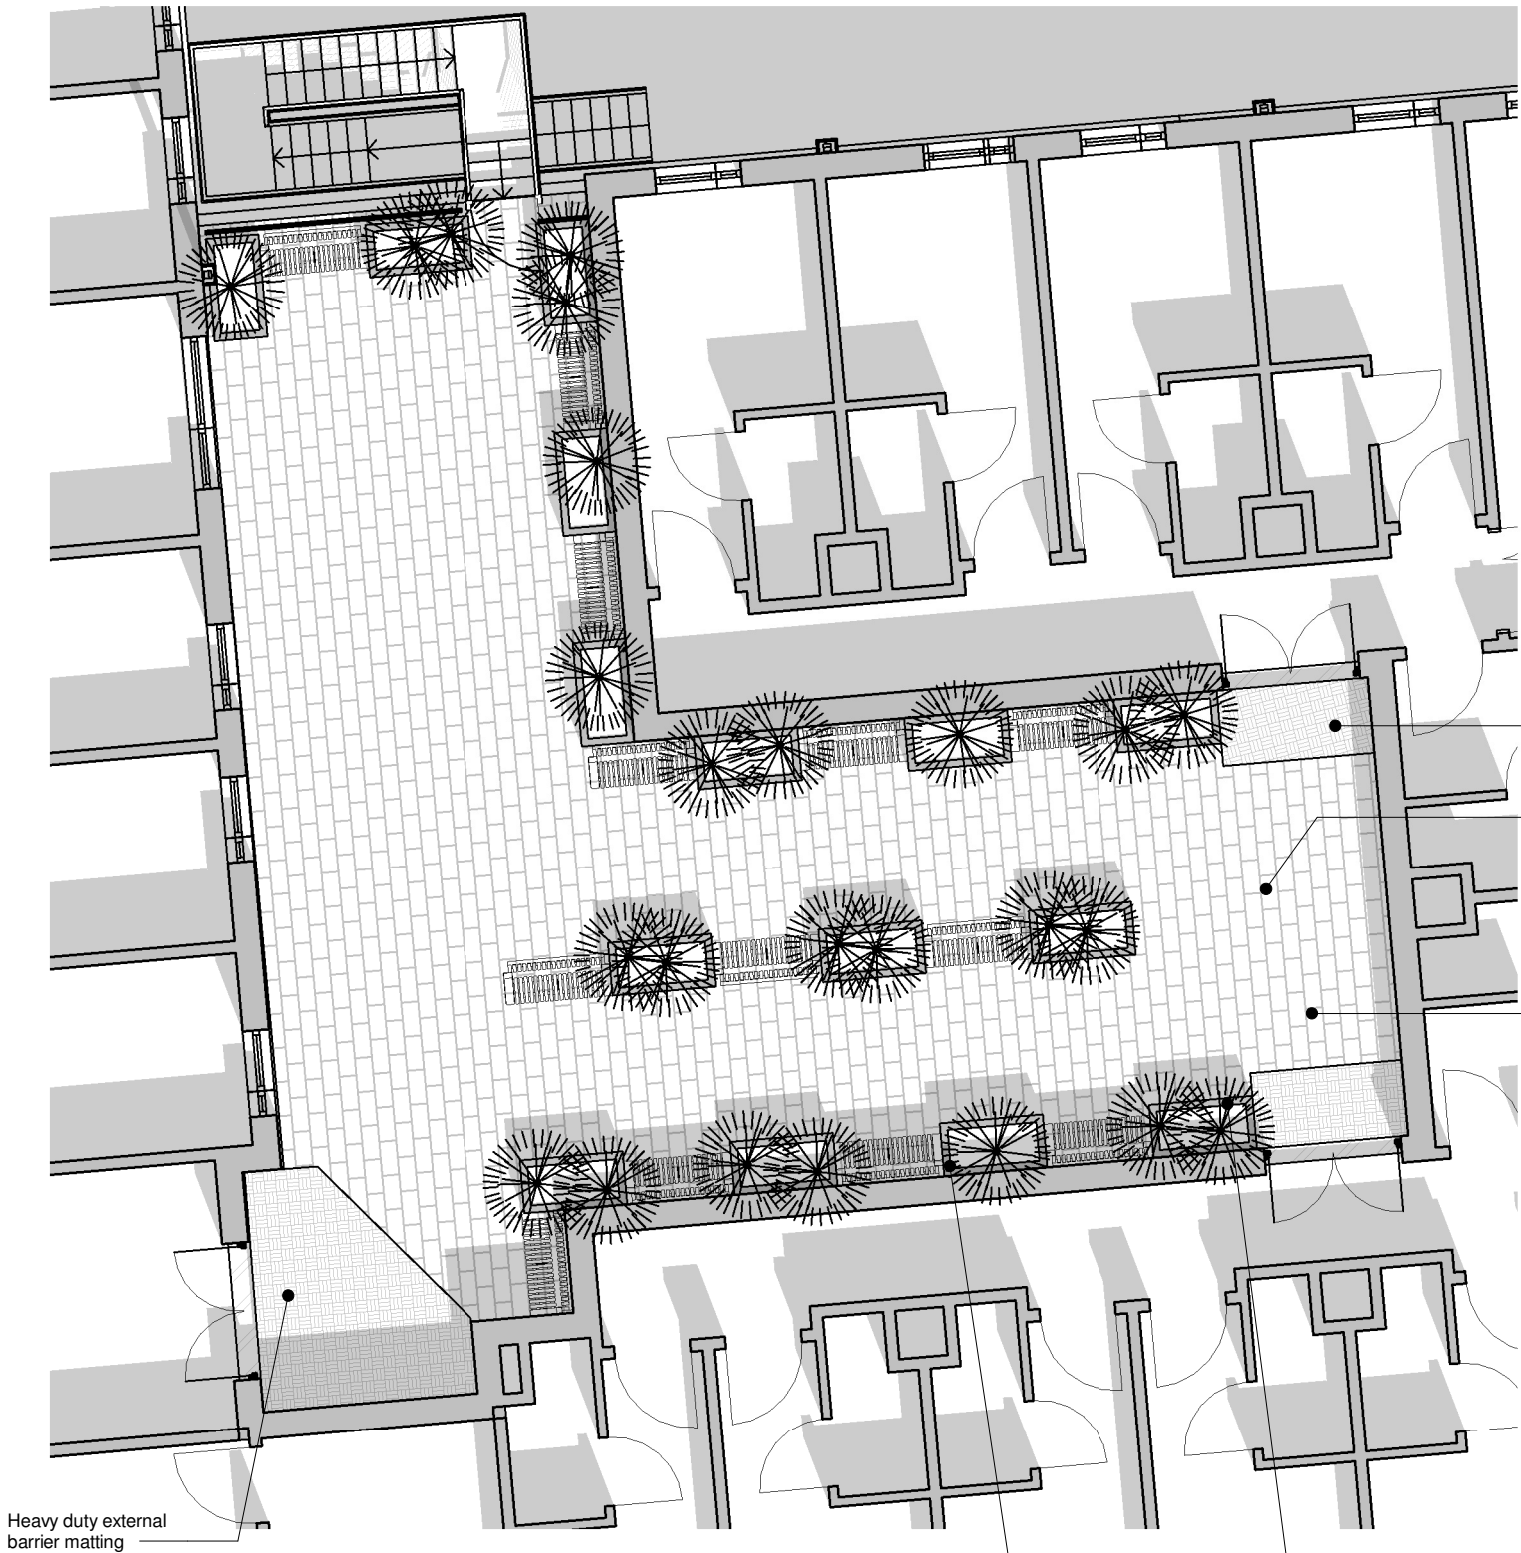

00-Courtyard Landscape Plan
1 : 100

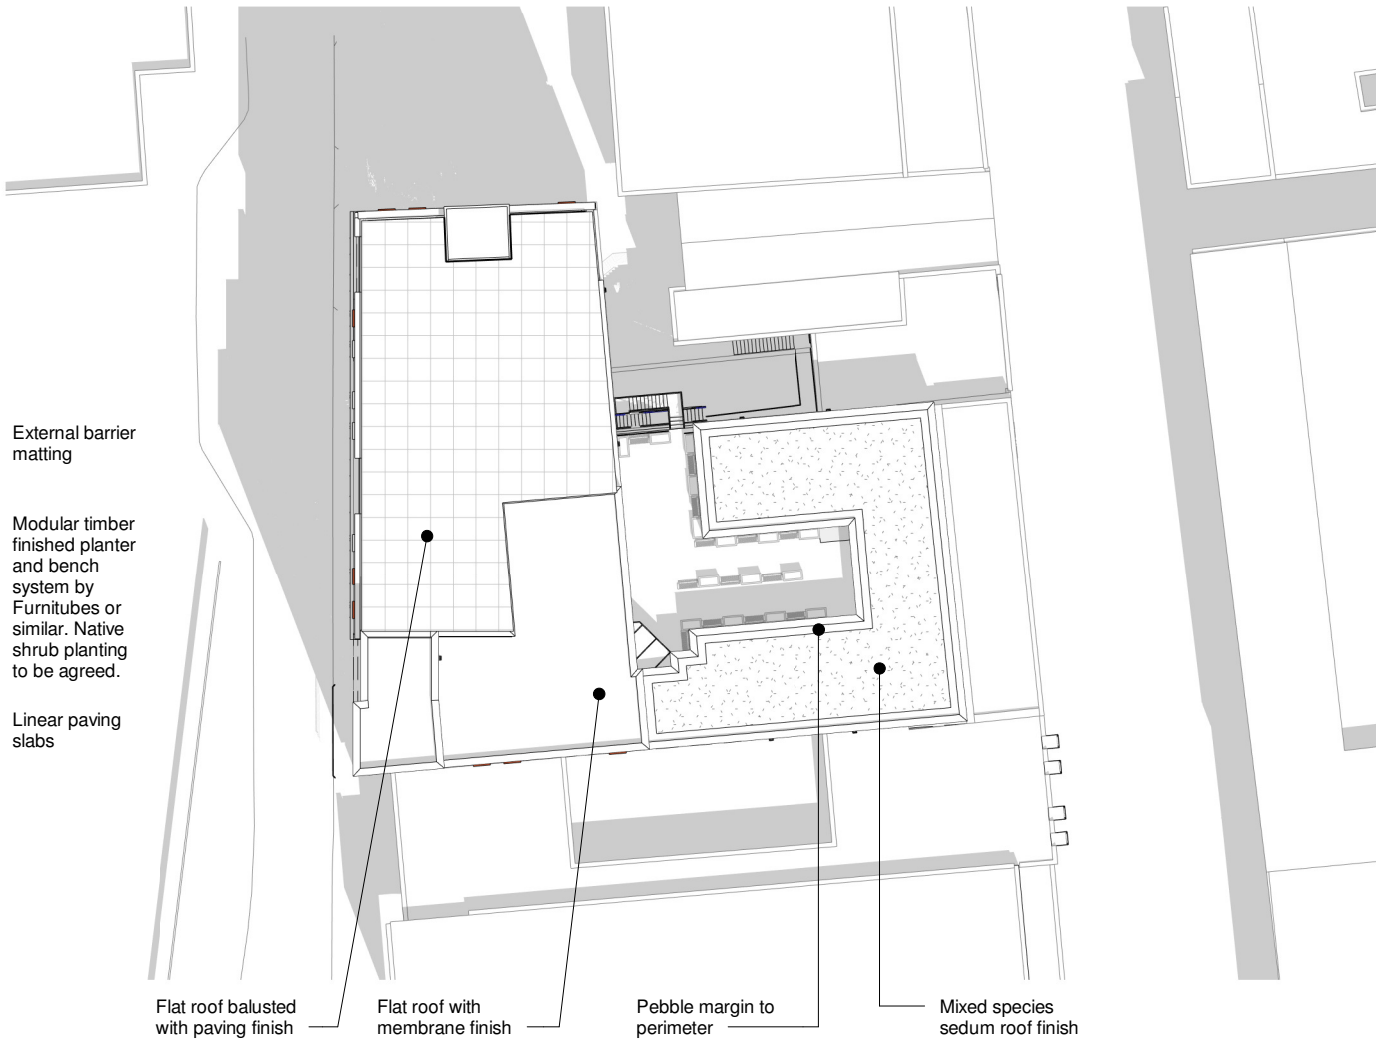

05-Roof Landscape Plan
1 : 500

P2	Drawing Issue	JL	DJS	27.01.2022
P1	Secondary means of escape added	JAH	DJS	12.07.2018
REV	DESCRIPTION	BY	CHK	DATE

Cover Storey
Architects

Cover Storey Architects LLP
Tel. 02392 006266
18 St Georges Avenue, Havant
info@coverstoreyarchitects.co.uk
PO9 2RX
www.coverstorey.co.uk

Project name: Vahnea Student Residences, Bognor Regis	Drawing name: Landscape Proposed	Scale @ A3: As indicated	Drawn / Checked: JAH / DJS	Date: 17/08/17	Status: PLANNING	Project No: 16102	Drawing No: P620	Revision: P2
--	-------------------------------------	-----------------------------	-------------------------------	-------------------	---------------------	----------------------	---------------------	-----------------