



This drawing is the copyright of Cover Storey Architects LLP
All dimensions must be verified on site prior to construction
Do not scale this drawing except for planning application purposes

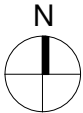

Scale Bar 1:1250@A3

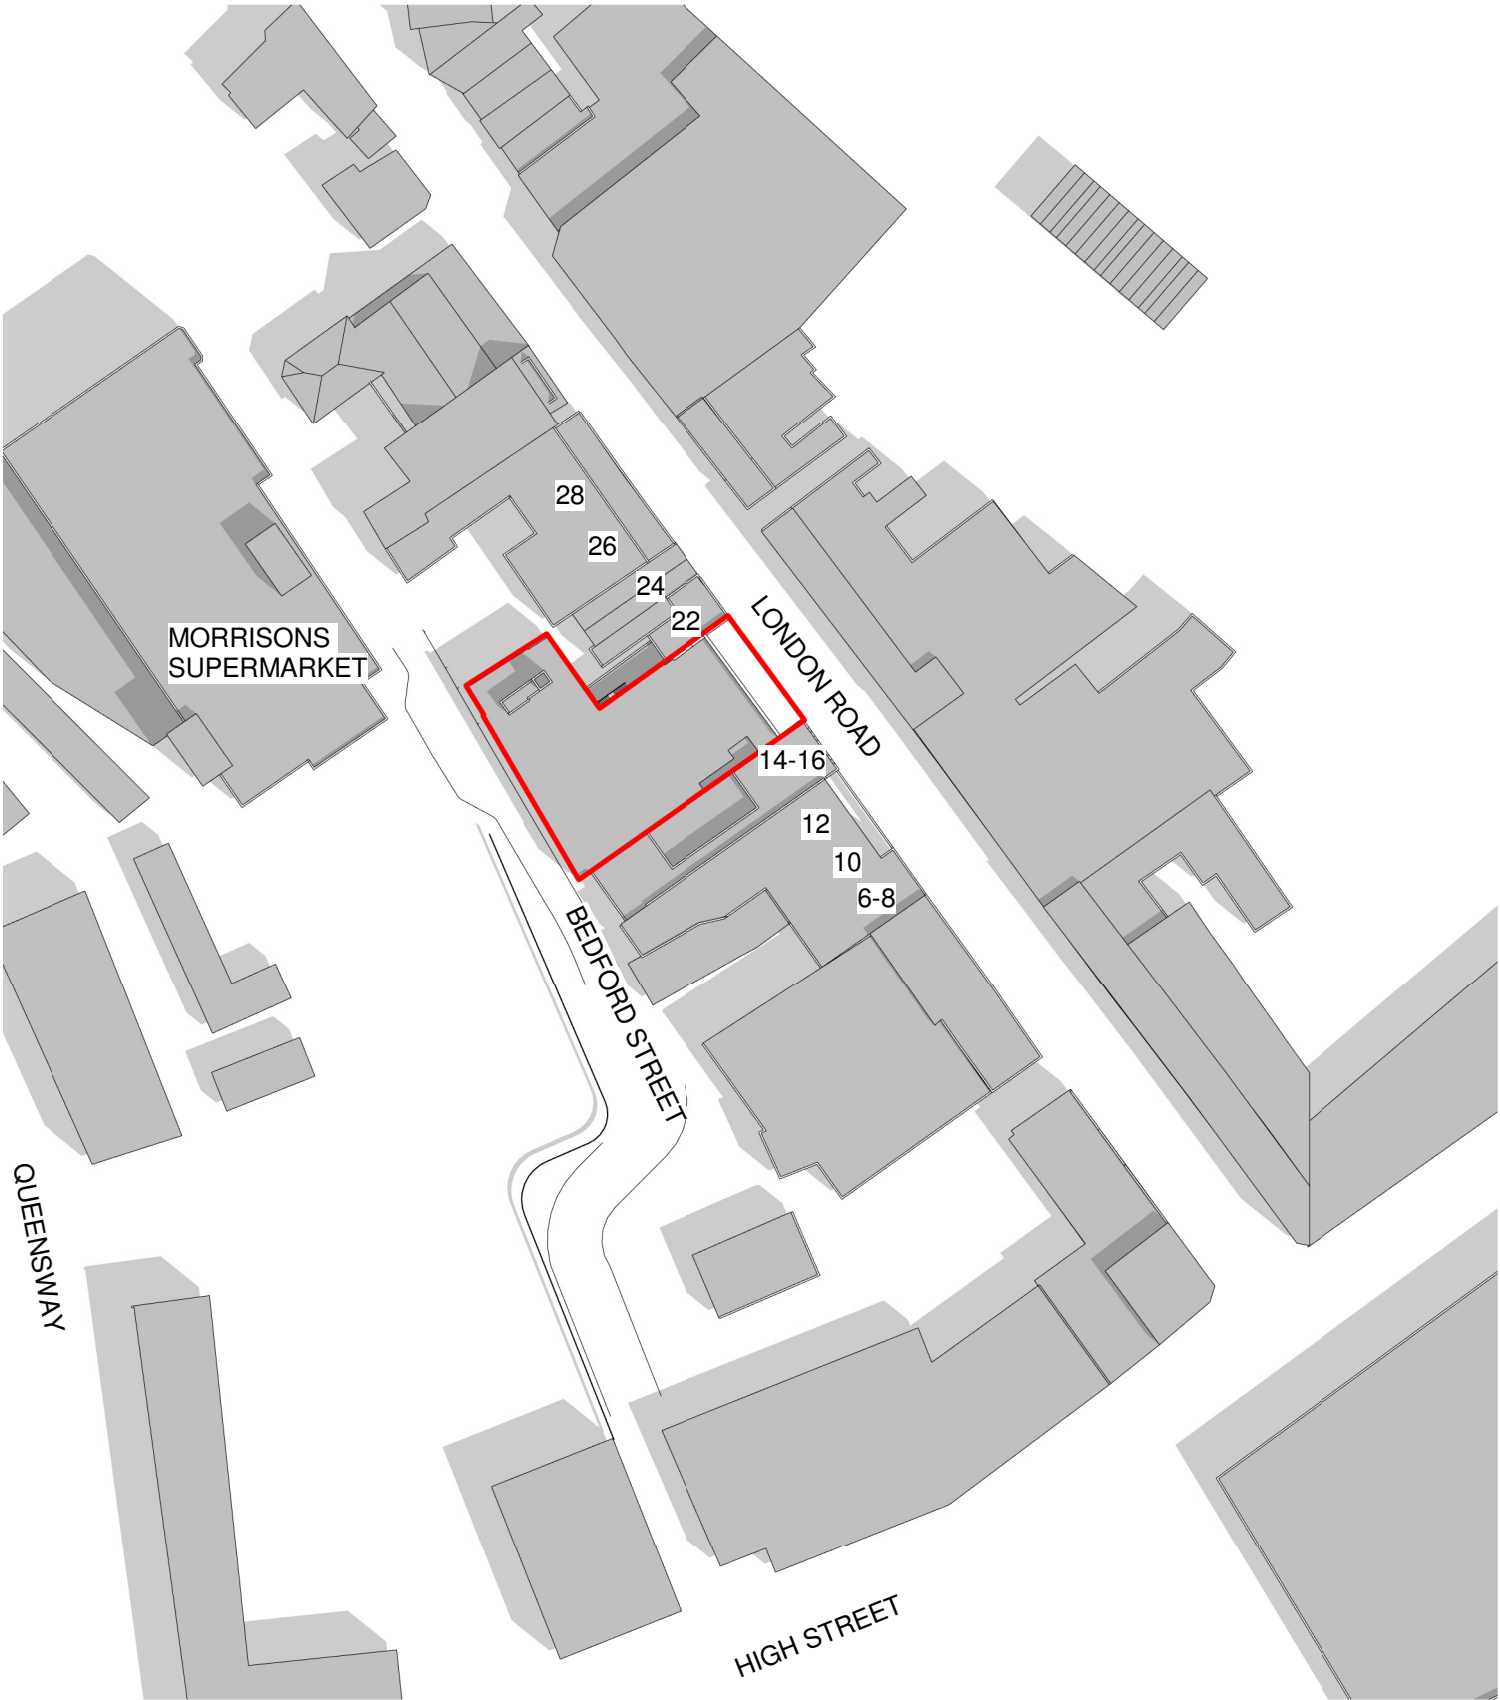

Existing Location Plan
1 : 1250

P1	Drawing Issue	JL	DJS	27.01.2022
REV	DESCRIPTION	BY	CHK	DATE

Cover Storey
Architects

Cover Storey Architects LLP
Tel. 02392 006266

18 St Georges Avenue, Havant
info@coverstoreyarchitects.co.uk

PO9 2RX
www.coverstorey.co.uk

Project name: Vahnea Student Residences, Bognor Regis	Drawing name: Site Location Existing	Scale @ A3: 1 : 1250	Drawn / Checked: JAH / DJS	Date: 17/08/17	Status: PLANNING	Project No: 16102	Drawing No: P100	Revision: P1
--	---	-------------------------	-------------------------------	-------------------	---------------------	----------------------	---------------------	-----------------