



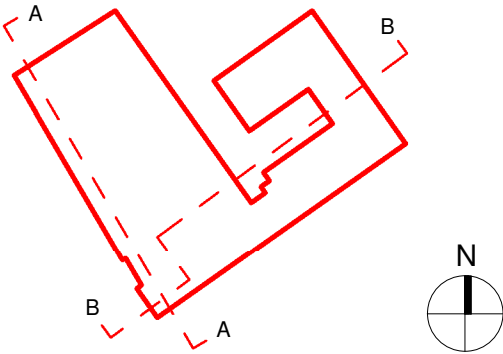

Scale Bar 1:200@A3

This drawing is the copyright of Cover Storey Architects LLP
All dimensions must be verified on site prior to construction
Do not scale this drawing except for planning application purposes

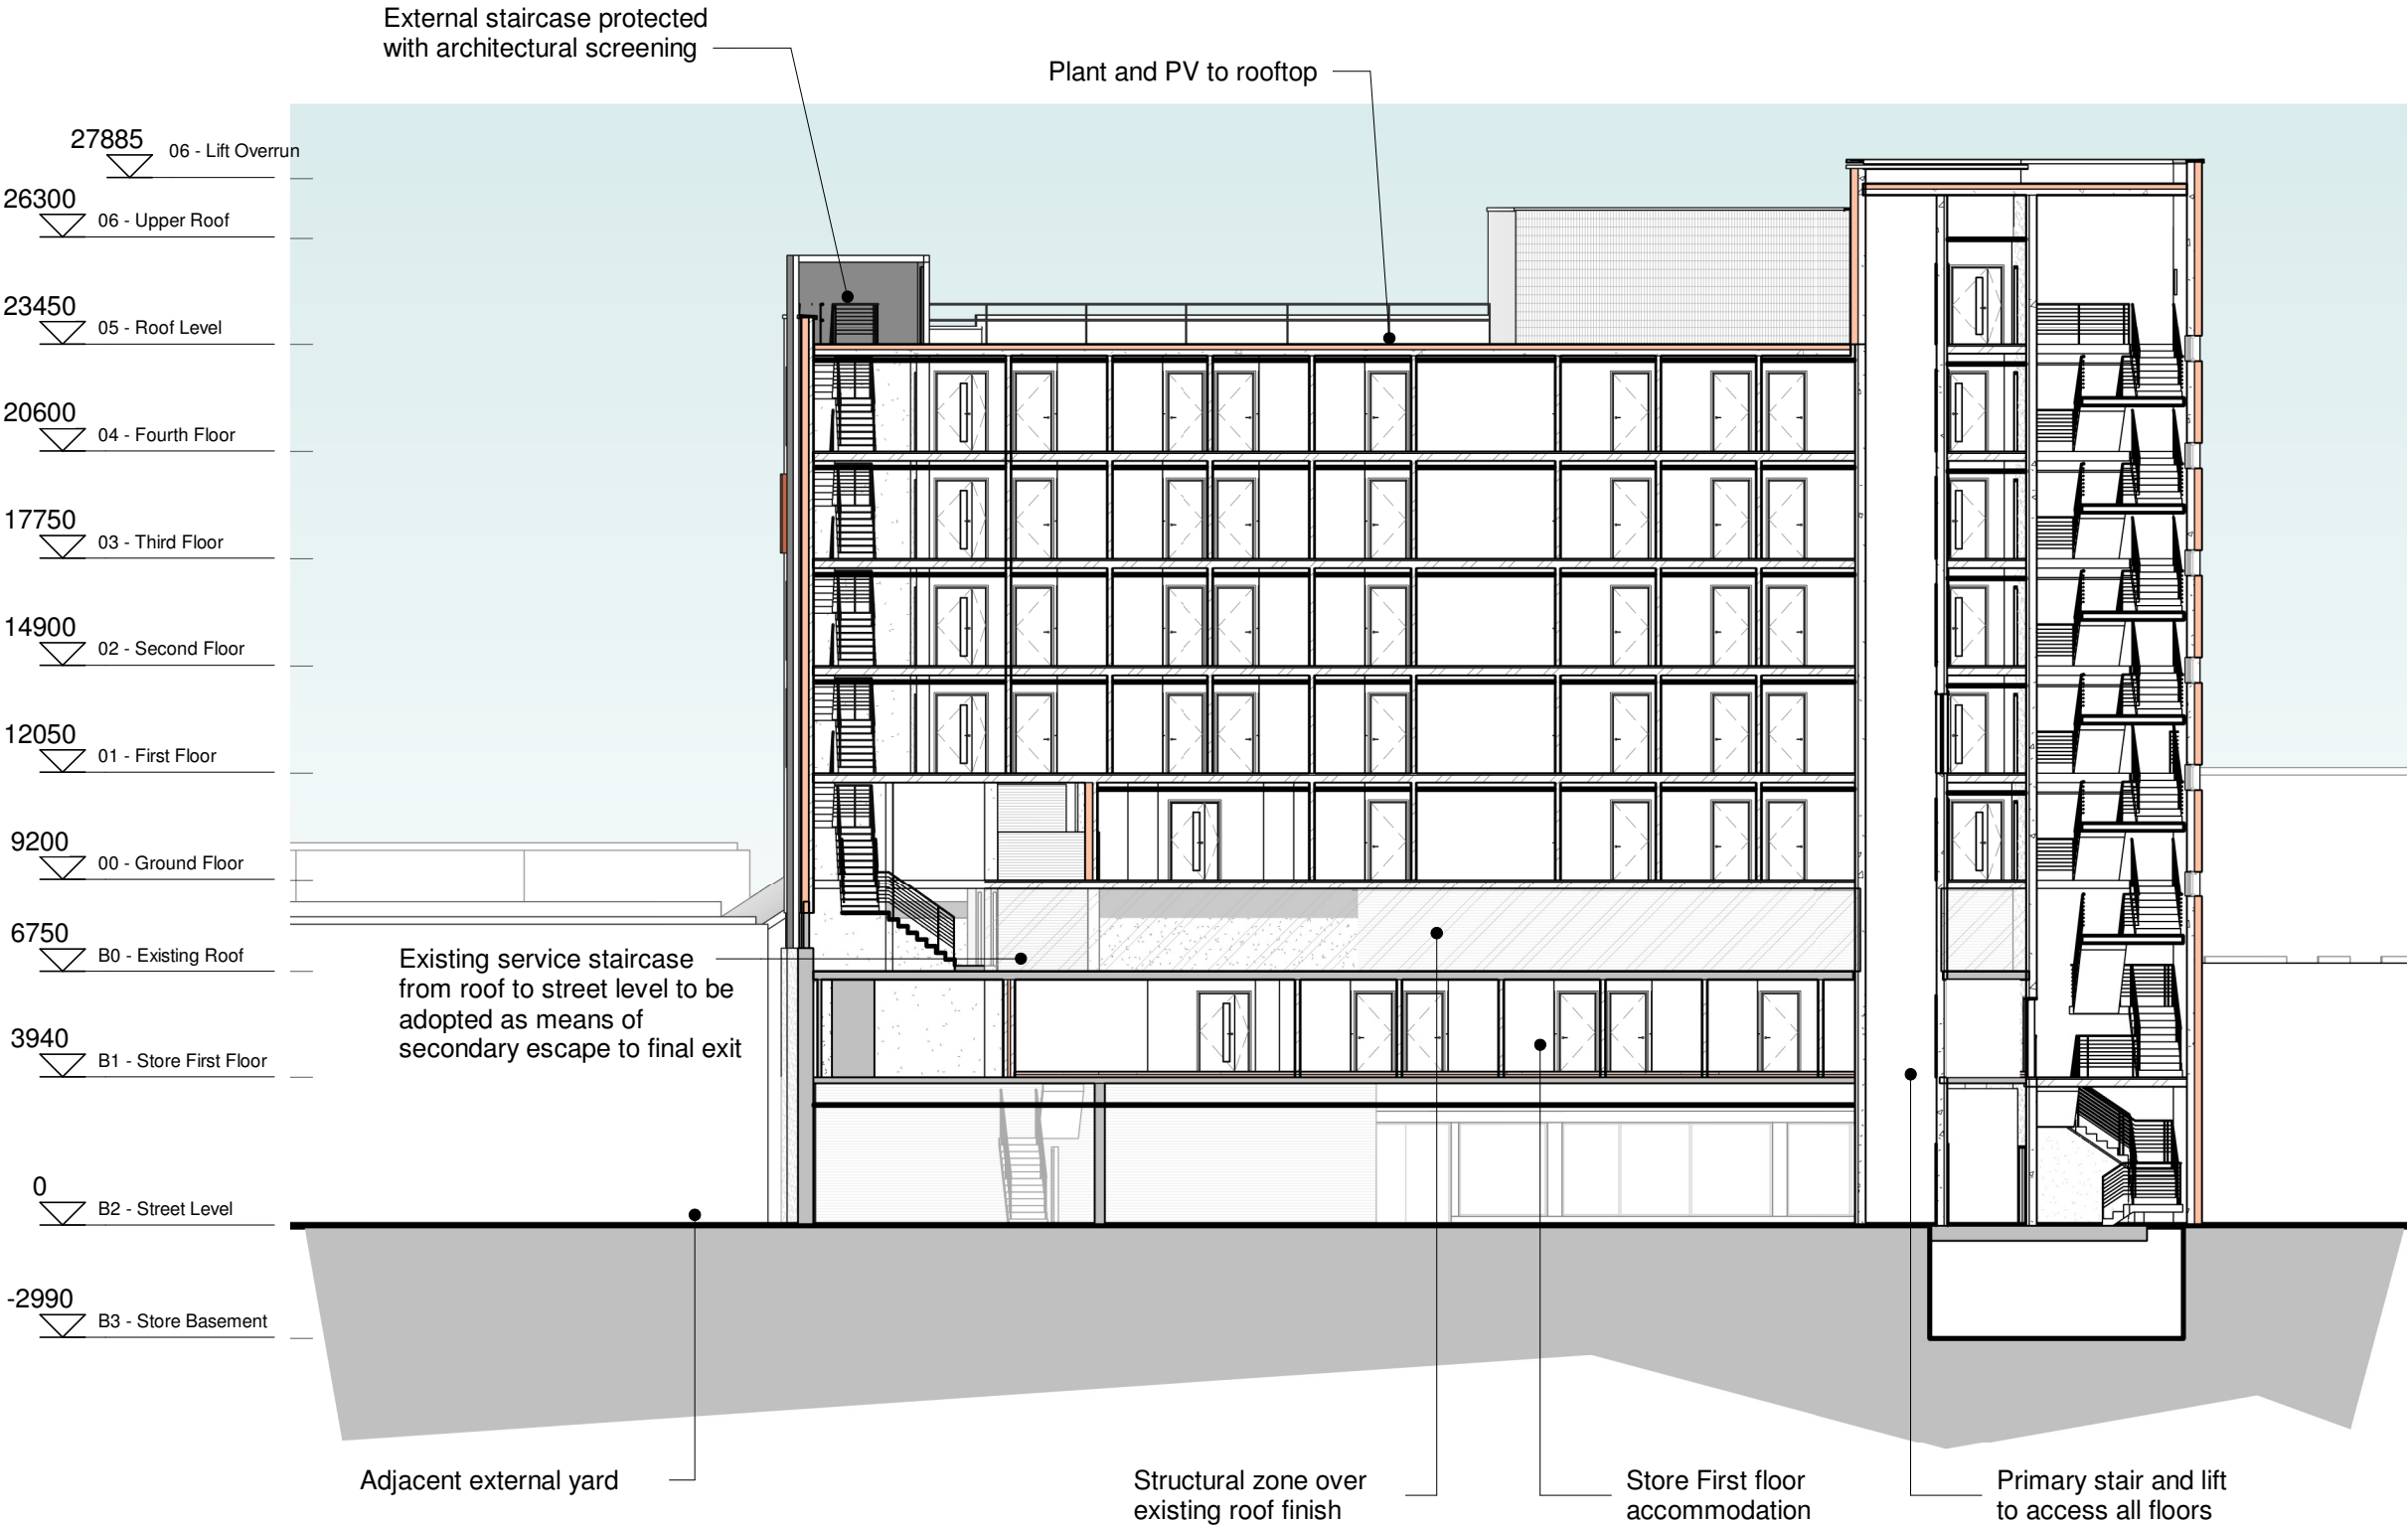

Section A - Through Stairwell
1 : 200

P6	Drawing Issue	JL	DJS	27.01.2022
P5	Secondary means of escape added. Reconfiguration of store first floor.	JAH	DJS	18.07.2018
P4	Redesigned to four bed flats	JAH	DJS	15.12.2017
P3	Redesign to single storey block	JAH	DJS	25.11.2017
P2	Minor revisions and additional notes	JAH	DJS	31.08.2017
P1	Revised Levels, Revised to Ensuites, Revised Courtyard	JAH	DJS	15.08.2017

REV	DESCRIPTION	BY	CHK	DATE
-----	-------------	----	-----	------

Cover Storey
Architects

Cover Storey Architects LLP
Tel. 02392 006266
18 St Georges Avenue, Havant
info@coverstoreyarchitects.co.uk
PO9 2RX
www.coverstorey.co.uk

Project name: Vahnea Student Residences, Bognor Regis	Drawing name: Section - A Proposed	Scale @ A3: As indicated	Drawn / Checked: JAH / DJS	Date: 14/07/17	Status: PLANNING	Project No: 16102	Drawing No: P250	Revision: P6
--	---------------------------------------	-----------------------------	-------------------------------	-------------------	---------------------	----------------------	---------------------	-----------------