ARUN DISTRICT COUNCIL
No. BR 391 05
RECEIVED 16.11.05


Notes:

Do not scale this drawing.


All levels and dimensions are to be checked on site

This drawing is to be read in conjunction with all relevant consultants drawings and specifications, together with safety plan requirements.

Copyright This drawing must not be copied, amended nor reproduced without the prior written agreement of the partnership.

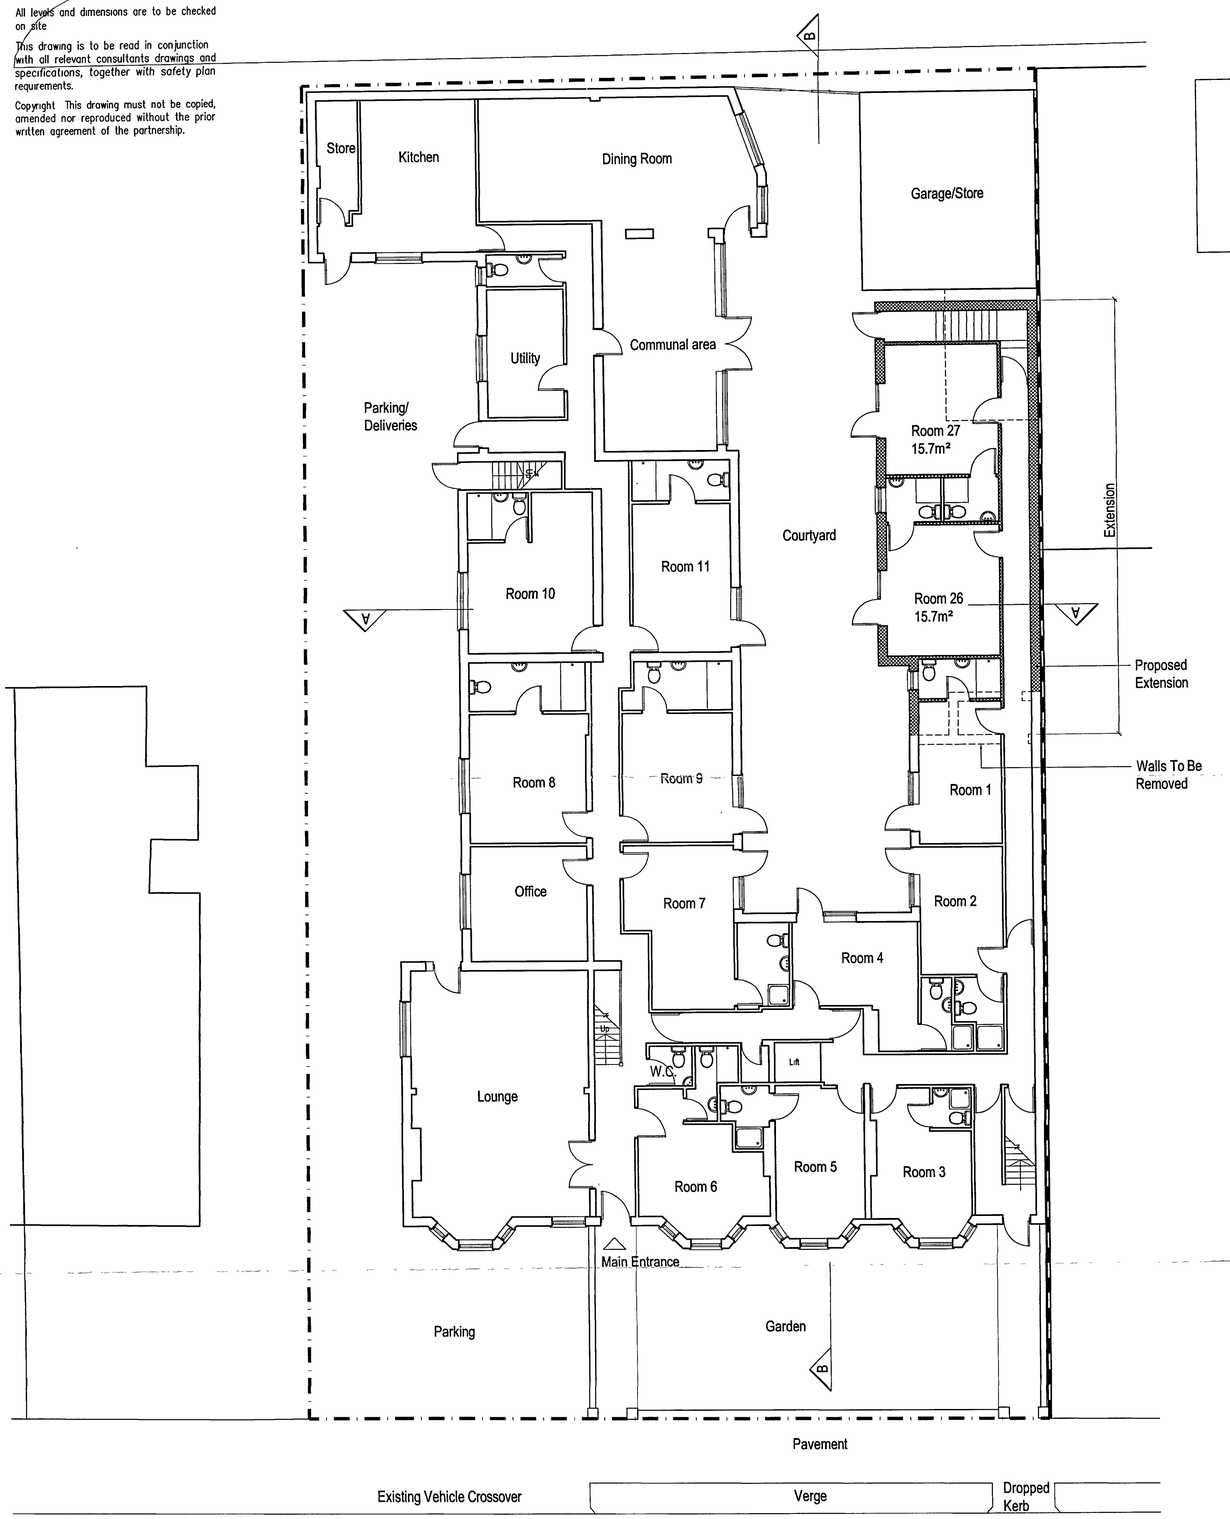

Ground Floor Site Plan

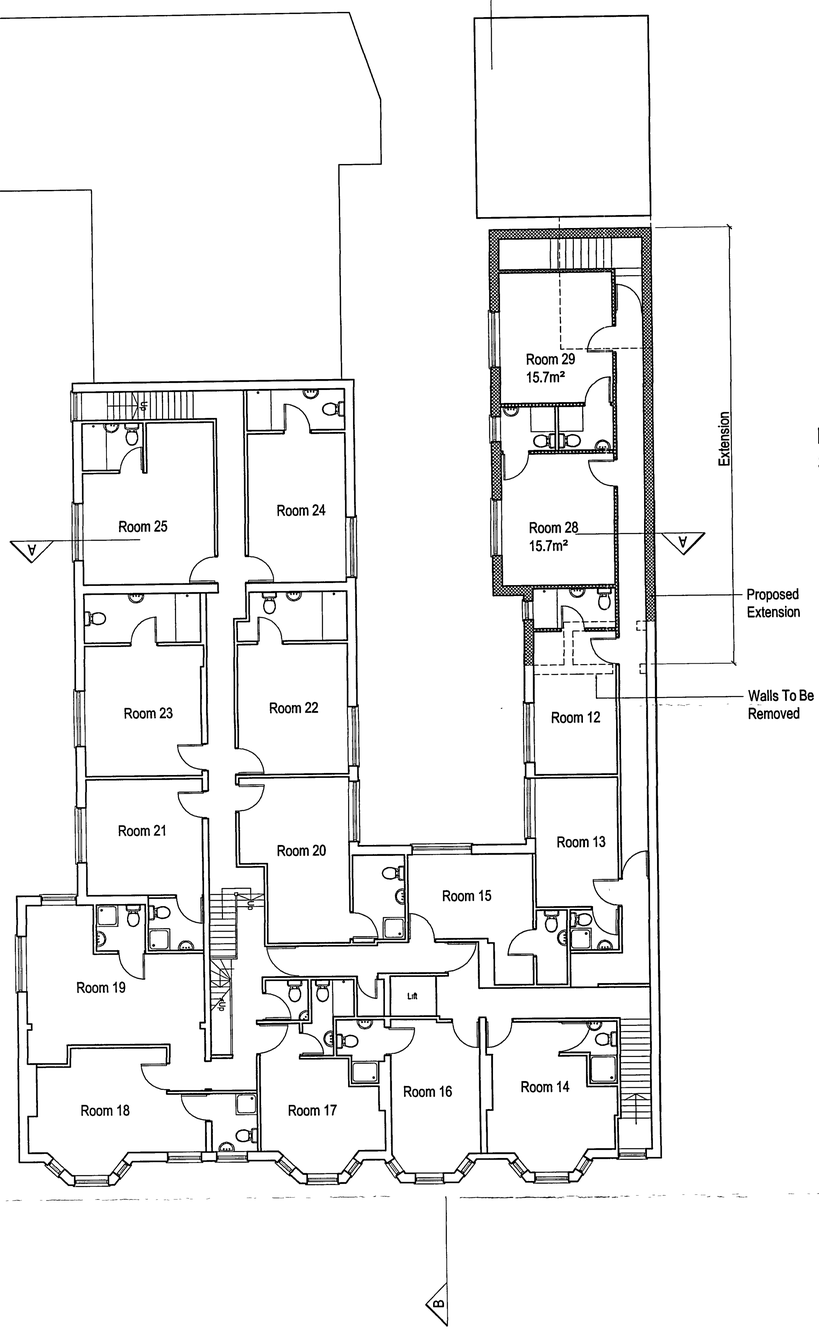

Proposed First Floor Plan



Location Plan
Scale 1:1250

Miller Bourne Chartered Architects 49 Church Road, Hove, East Sussex, BN3 2BZ Tel 01273 779311 Fax 01273 775660	Extension to Ashbury Care Home, 124 - 128 Aldwick Road, Bognor for Ashton Care	-	Floor Plans	Job No. 3831 Scale 1:100	AD-01