ARUN DISTRICT COUNCIL
No. BR 391 05
RECEIVED 16.11.05.


Notes:

Do not scale this drawing.

All levels and dimensions are to be checked on site.


This drawing is to be read in conjunction with all relevant consultants drawings and specifications, together with safety plan requirements.

Copyright This drawing must not be copied, amended nor reproduced without the prior written agreement of the partnership.

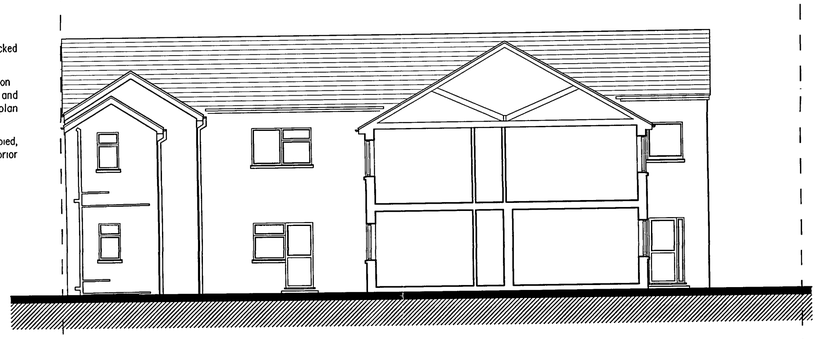

Boundary

Section A-A (As Existing)

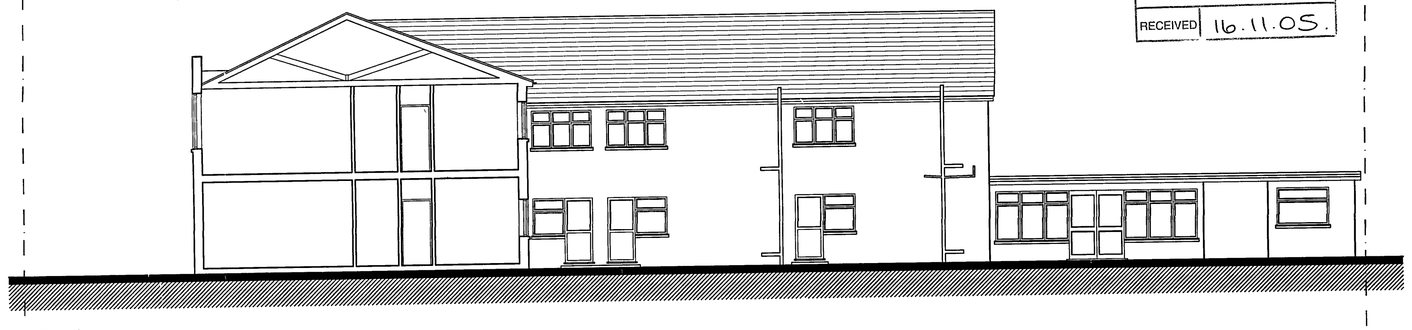


Boundary

Section B-B (As Existing)



Boundary

South Elevation (As Existing)

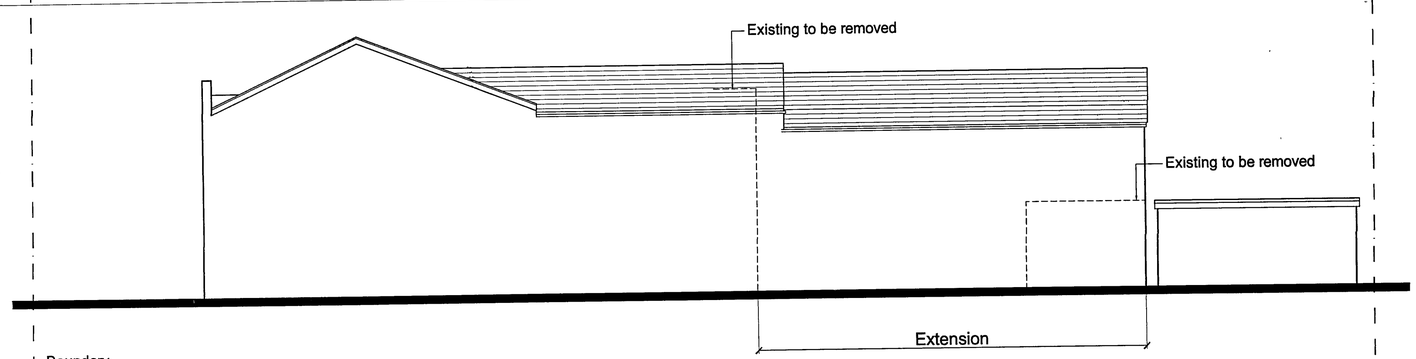


Boundary

Proposed East Elevation




Western Courtyard Elevation with Proposed Extension

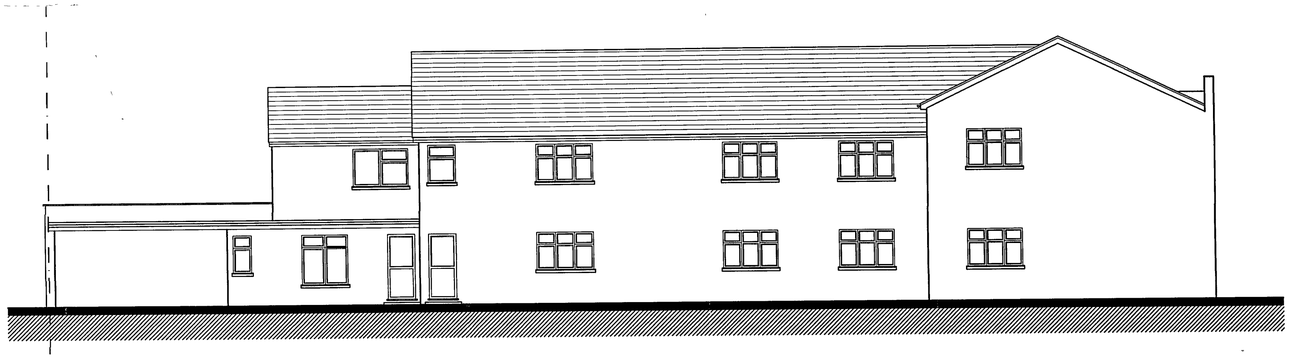

Boundary

Proposed West Elevation

Note:
All external materials to match existing.

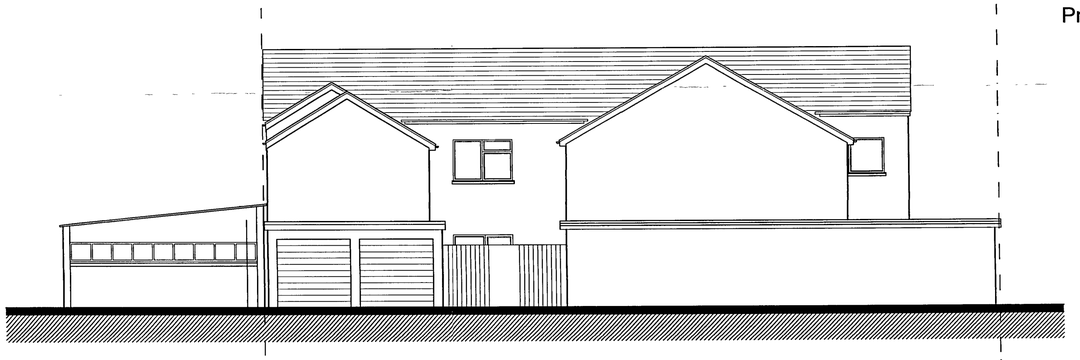

Boundary

Proposed North Elevation

Miller Bourne Chartered Architects 49 Church Road, Hove, East Sussex, BN3 2BZ Tel. 01273 779311 Fax 01273 775660	Extension to Ashbury Care Home, 124 - 128 Aldwick Road, Bognor for Ashton Care	-	Existing and Proposed Sections and Elevations	Job No. 3831 Scale 1:100	AD-02