
ARUN DISTRICT COUNCIL:BR/393/06/ 15/12/2006

NOTE
DO NOT SCALE FROM THIS DRAWING. ALL DIMENSIONS RELATING TO SUB-CONTRACTORS OR SUPPLIERS WORK MUST BE CHECKED AND AGREED BETWEEN THE GENERAL CONTRACTOR AND THE SUB-CONTRACTORS AND SUPPLIERS. ALL DIMENSIONS ARE IN MILLIMETRES. IF IN DOUBT ASK.
THIS DRAWING MAY BE SCALED FOR PLANNING PURPOSES ONLY.
ALL WORKS OR MATERIALS INDICATED ON THE DRAWING ARE TO BE TO THE LATEST BRITISH STANDARDS AND ARE TO BE CARRIED OUT IN ACCORDANCE WITH THE RELEVANT CODES OF PRACTICE OR RECOGNIZED TRADE ASSOCIATION RECOMMENDATIONS AND PUBLICATIONS.
© THIS DRAWING IS THE COPYRIGHT OF THE SEAMAN PARTNERSHIP.

ARUN DISTRICT COUNCIL
No. BR/393/06
SUBSTITUTION
RECEIVED 31/1/07

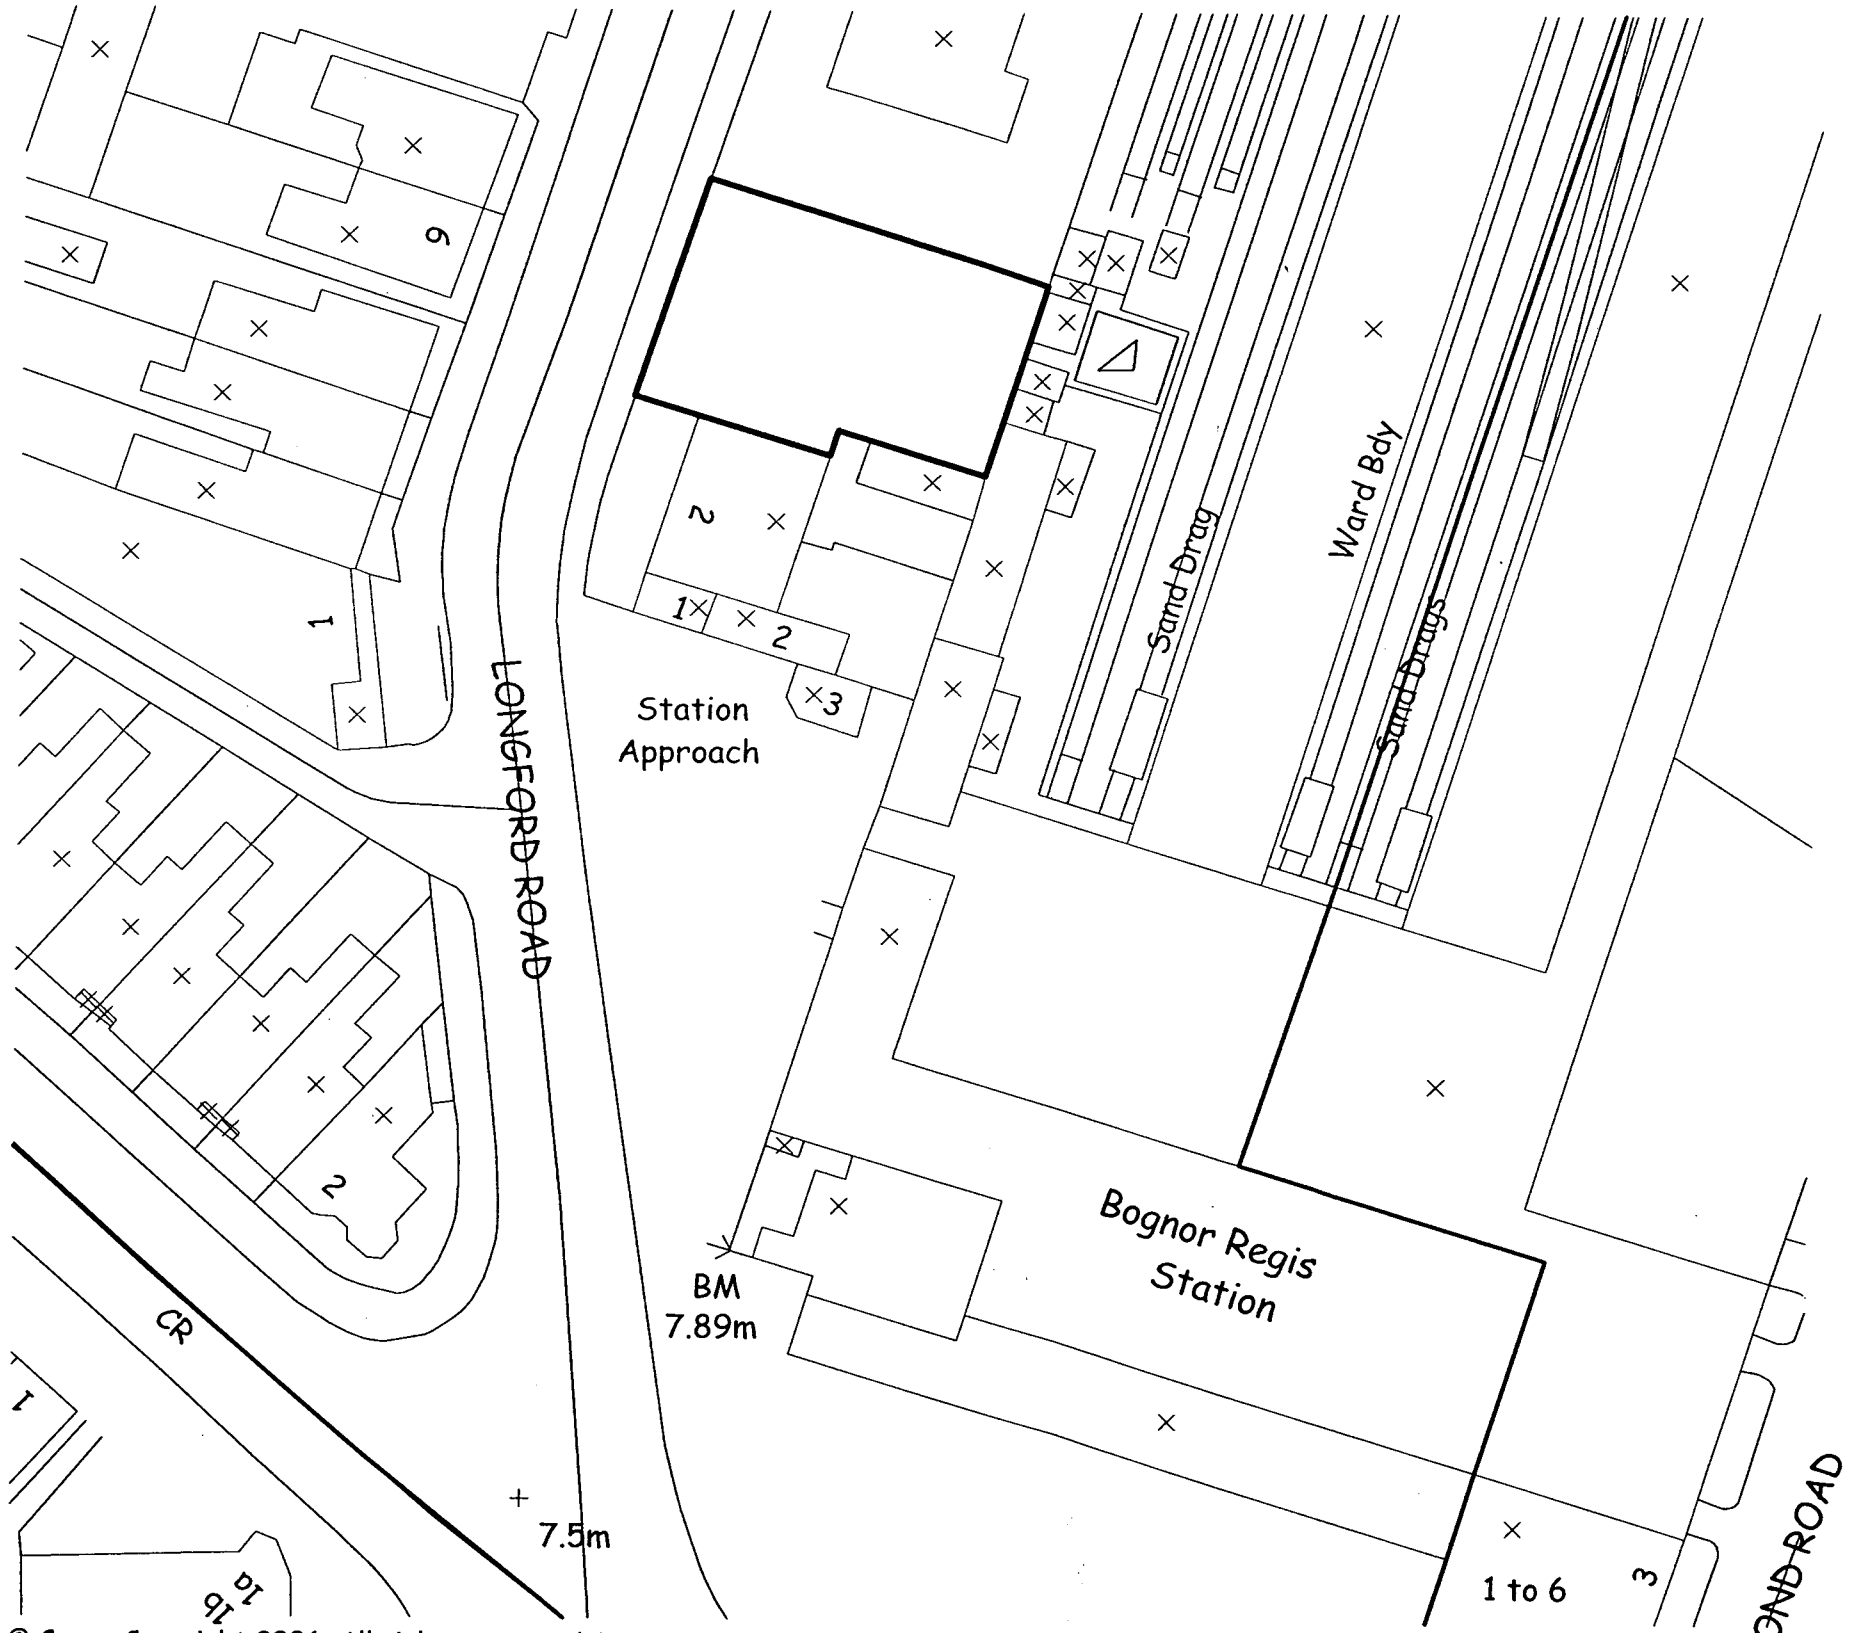

© Crown Copyright 2006. All rights reserved. Licence number 100020449

NORTH

LOCATION: 4, Longford Road, Bognor Regis
DRAWING: Block plan
Date: January 2007 Drawn By:
Scale: 1: 500
Drawing No: TSP 162/ Pl 1A Cad File Location:

-the SEAMAN PARTNERSHIP
UNIT 2
MARTINS BARN
BIRDHAM ROAD
CHICHESTER
WEST SUSSEX
PO20 7BX
TELEPHONE 01243 514131
FACSIMILE 01243 511488
E MAIL
office@the-seaman-partnership.co.uk
www.the-seaman-partnership.co.uk