ARUN DISTRICT COUNCIL:BR/393/06/ 15/12/2006

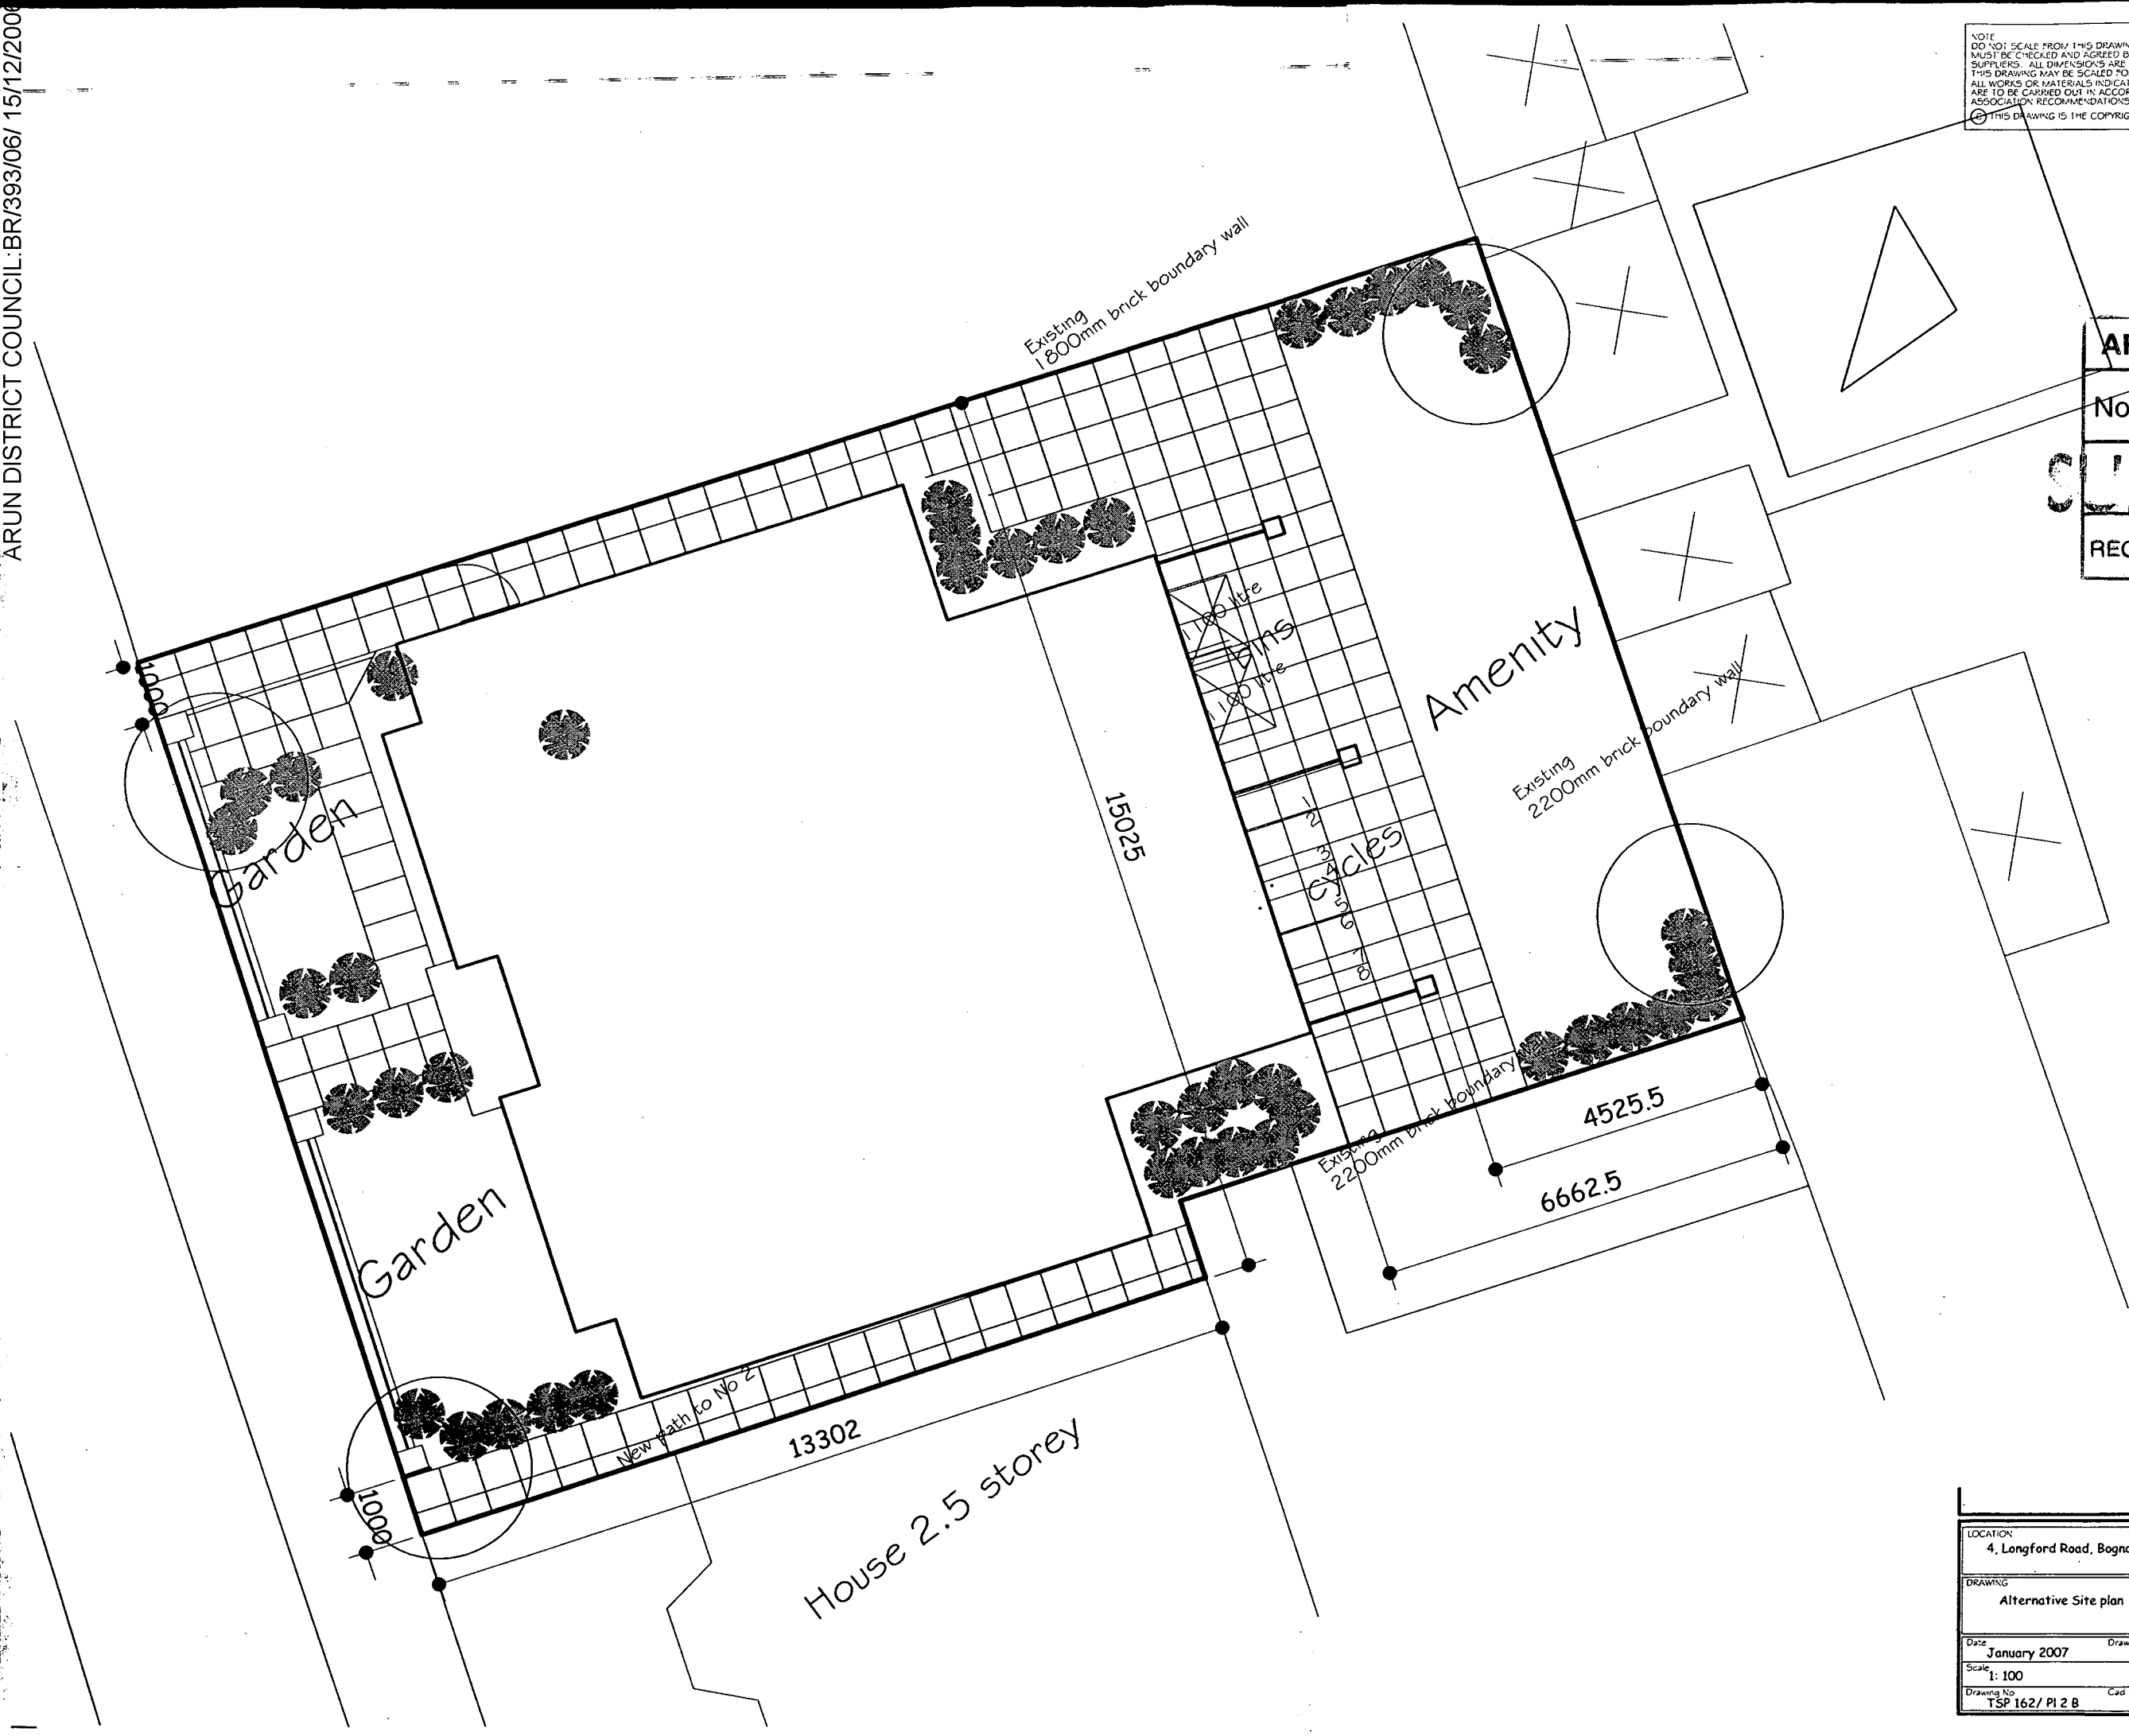

NOTE
DO NOT SCALE FROM THIS DRAWING. ALL DIMENSIONS RELATING TO SUB-CONTRACTORS OR SUPPLIERS WORK MUST BE CHECKED AND AGREED BETWEEN THE GENERAL CONTRACTOR AND THE SUB-CONTRACTORS AND SUPPLIERS. ALL DIMENSIONS ARE IN MILLIMETRES. IF IN DOUBT ASK.
THIS DRAWING MAY BE SCALED FOR PLANNING PURPOSES ONLY.
ALL WORKS OR MATERIALS INDICATED ON THE DRAWING ARE TO BE TO THE LATEST BRITISH STANDARDS AND ARE TO BE CARRIED OUT IN ACCORDANCE WITH THE RELEVANT CODES OF PRACTICE OR RECOGNIZED TRADE ASSOCIATION RECOMMENDATIONS AND PUBLICATIONS.
© THIS DRAWING IS THE COPYRIGHT OF THE SEAMAN PARTNERSHIP.

ARUN DISTRICT COUNCIL
No. BR 393 06
SUBSTITUTION
RECEIVED 31/1/07

LOCATION: 4, Longford Road, Bognor Regis	-the SEAMAN PARTNERSHIP
DRAWING: Alternative Site plan	
Date: January 2007 / Drawn By:	UNIT 2 MARTINS BARN BIRDHAM ROAD CHICHESTER WEST SUSSEX PO20 7BX
Scale: 1: 100	TELEPHONE 01243 514131 FACSIMILE 01243 511488 E MAIL office@the-seaman-partnership.co.uk www.the-seaman-partnership.co.uk
Drawing No: TSP 162/ Pl 2 B / Cad File Location:	