


Notes

1. Do not scale from this drawing, except for planning purposes. Use figured dimensions only.
2. All dimensions must be checked on site prior to commencement of work.
3. Where applicable this drawing is to be read in conjunction with other consultants drawings.
4. O.S. Licence LIG 6337.
5. This drawing is the copyright of Martin Critchell Architects.

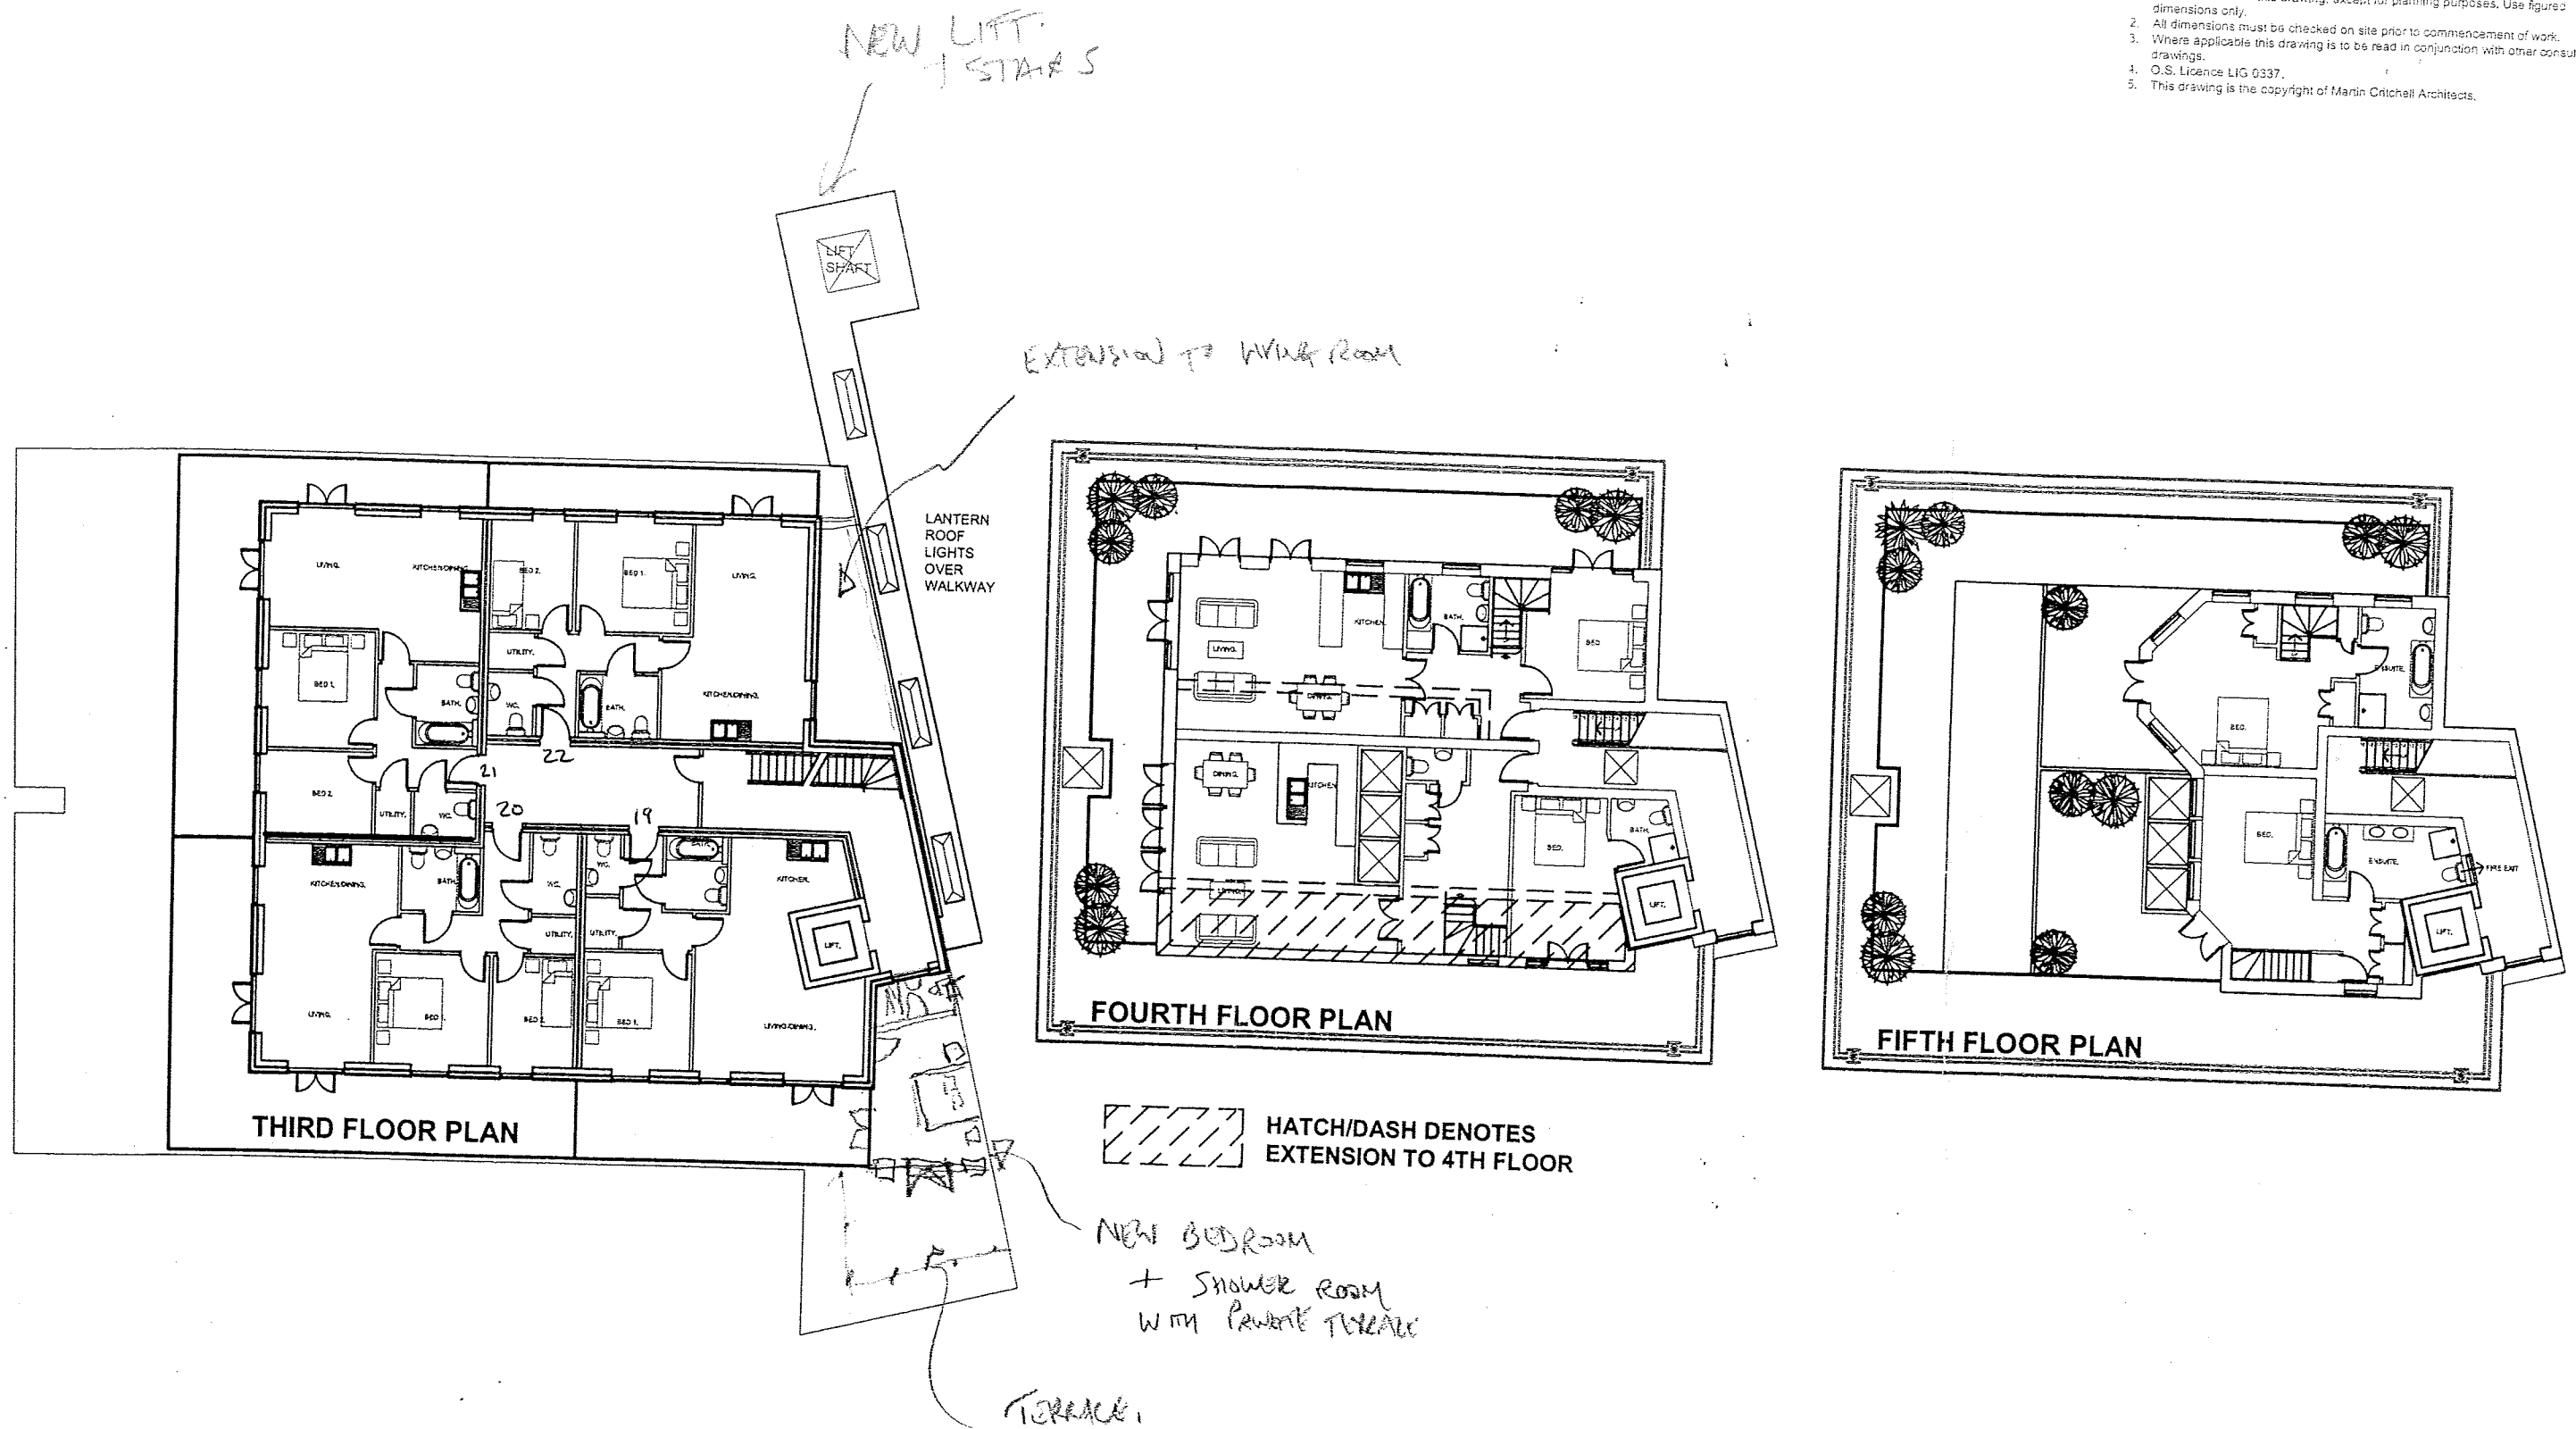

Town Planners Architects & Architects MARTIN CRITCHELL ARCHITECTS Severals House • Severals Road • Midhurst • GU29 0LX tel: 01730 815539 e-mail: info@mcarchitects.co.uk		This drawing is the copyright of Martin Critchell Architects. Project Residential Development 2-10 Queensway Bognor Regis	
Client Regent Properties Ltd		Drawing Proposed Plans Scale: @A3 1:200	
Job number 15.005		Drawing number 03	Revision