


1. Do not scale from this drawing, except for planning purposes. Use figured dimensions only.
2. All dimensions must be checked on site prior to commencement of work.
3. Where applicable this drawing is to be read in conjunction with other consultants drawings.
4. O.S. Licence LIG 0337.
5. This drawing is the copyright of Martin Critchell Architects.

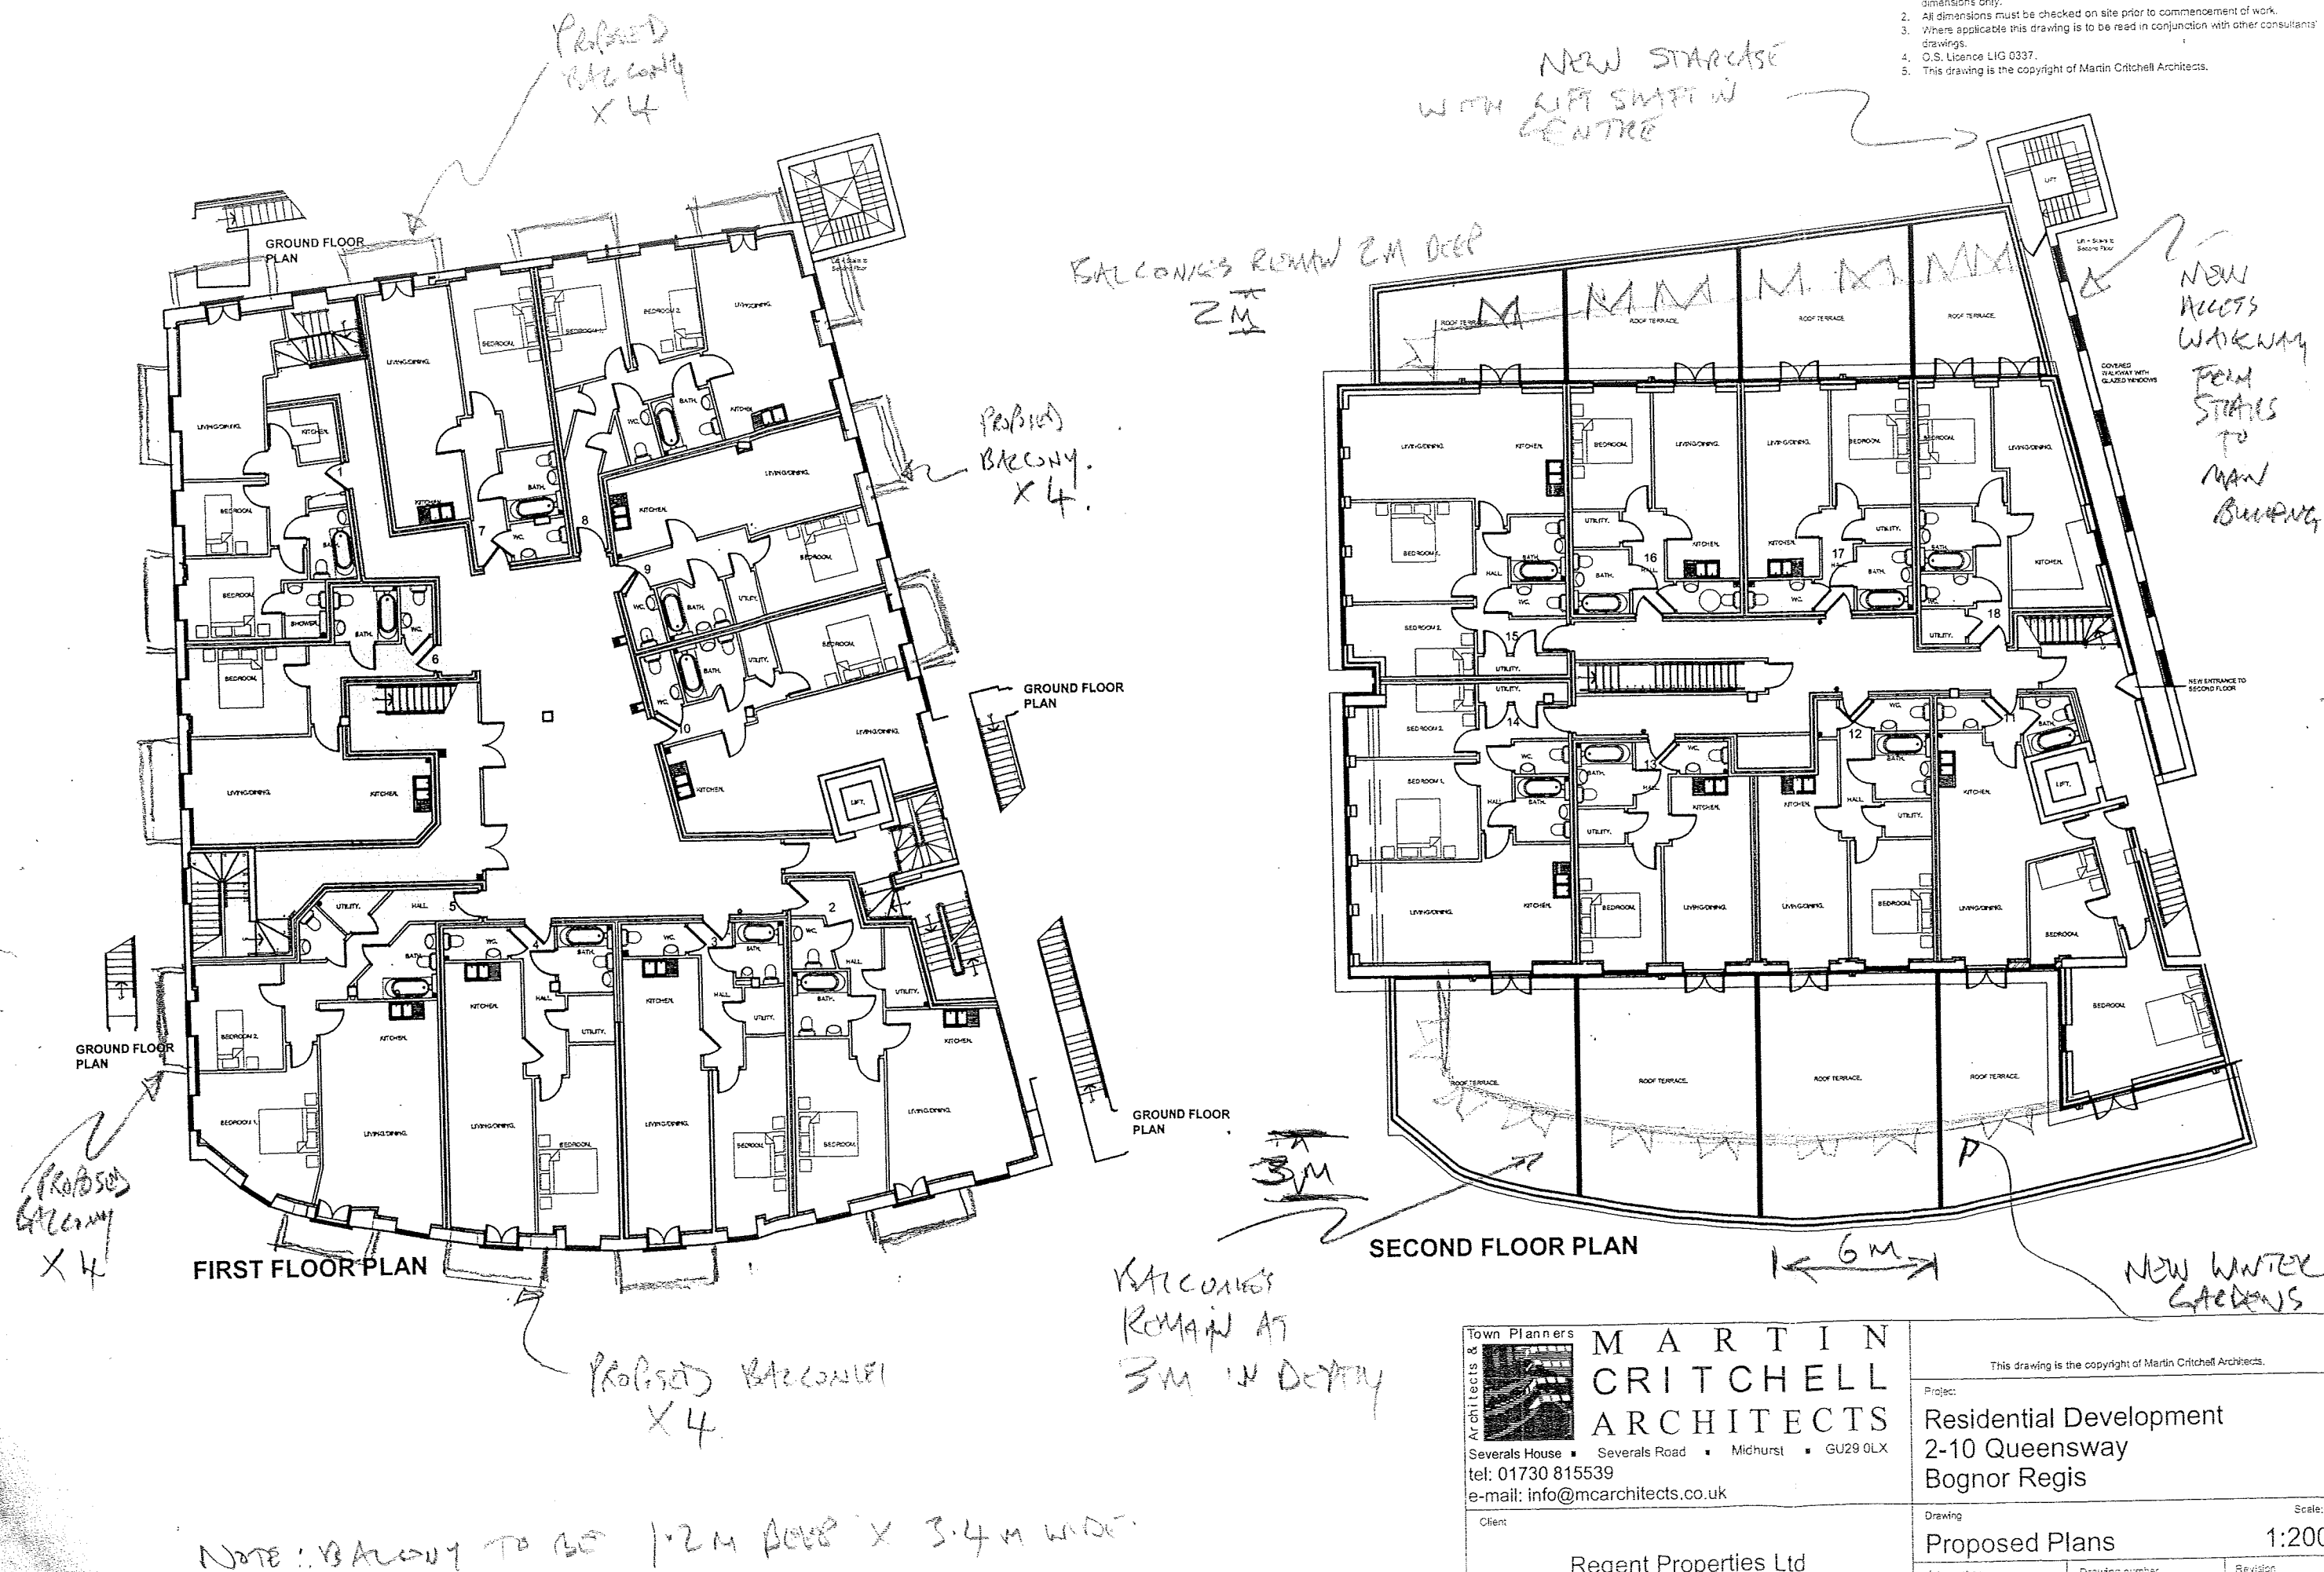

Regent Properties Ltd

This drawing is the copyright of Martin Critchell Architects.

Project:
Residential Development
2-10 Queensway
Bognor Regis

Drawing		Scale: @
Proposed Plans		1:200
Job number	Drawing number	Revision
15.005	02	