


Notes

1. Do not scale from this drawing except for planning purposes. Use figured dimensions only.
2. All dimensions must be checked on site prior to commencement of work.
3. Where applicable this drawing is to be read in conjunction with other consultants drawings.
4. O.S. Licence LIG 0337.
5. This drawing is the copyright of Martin Critchell Architects.

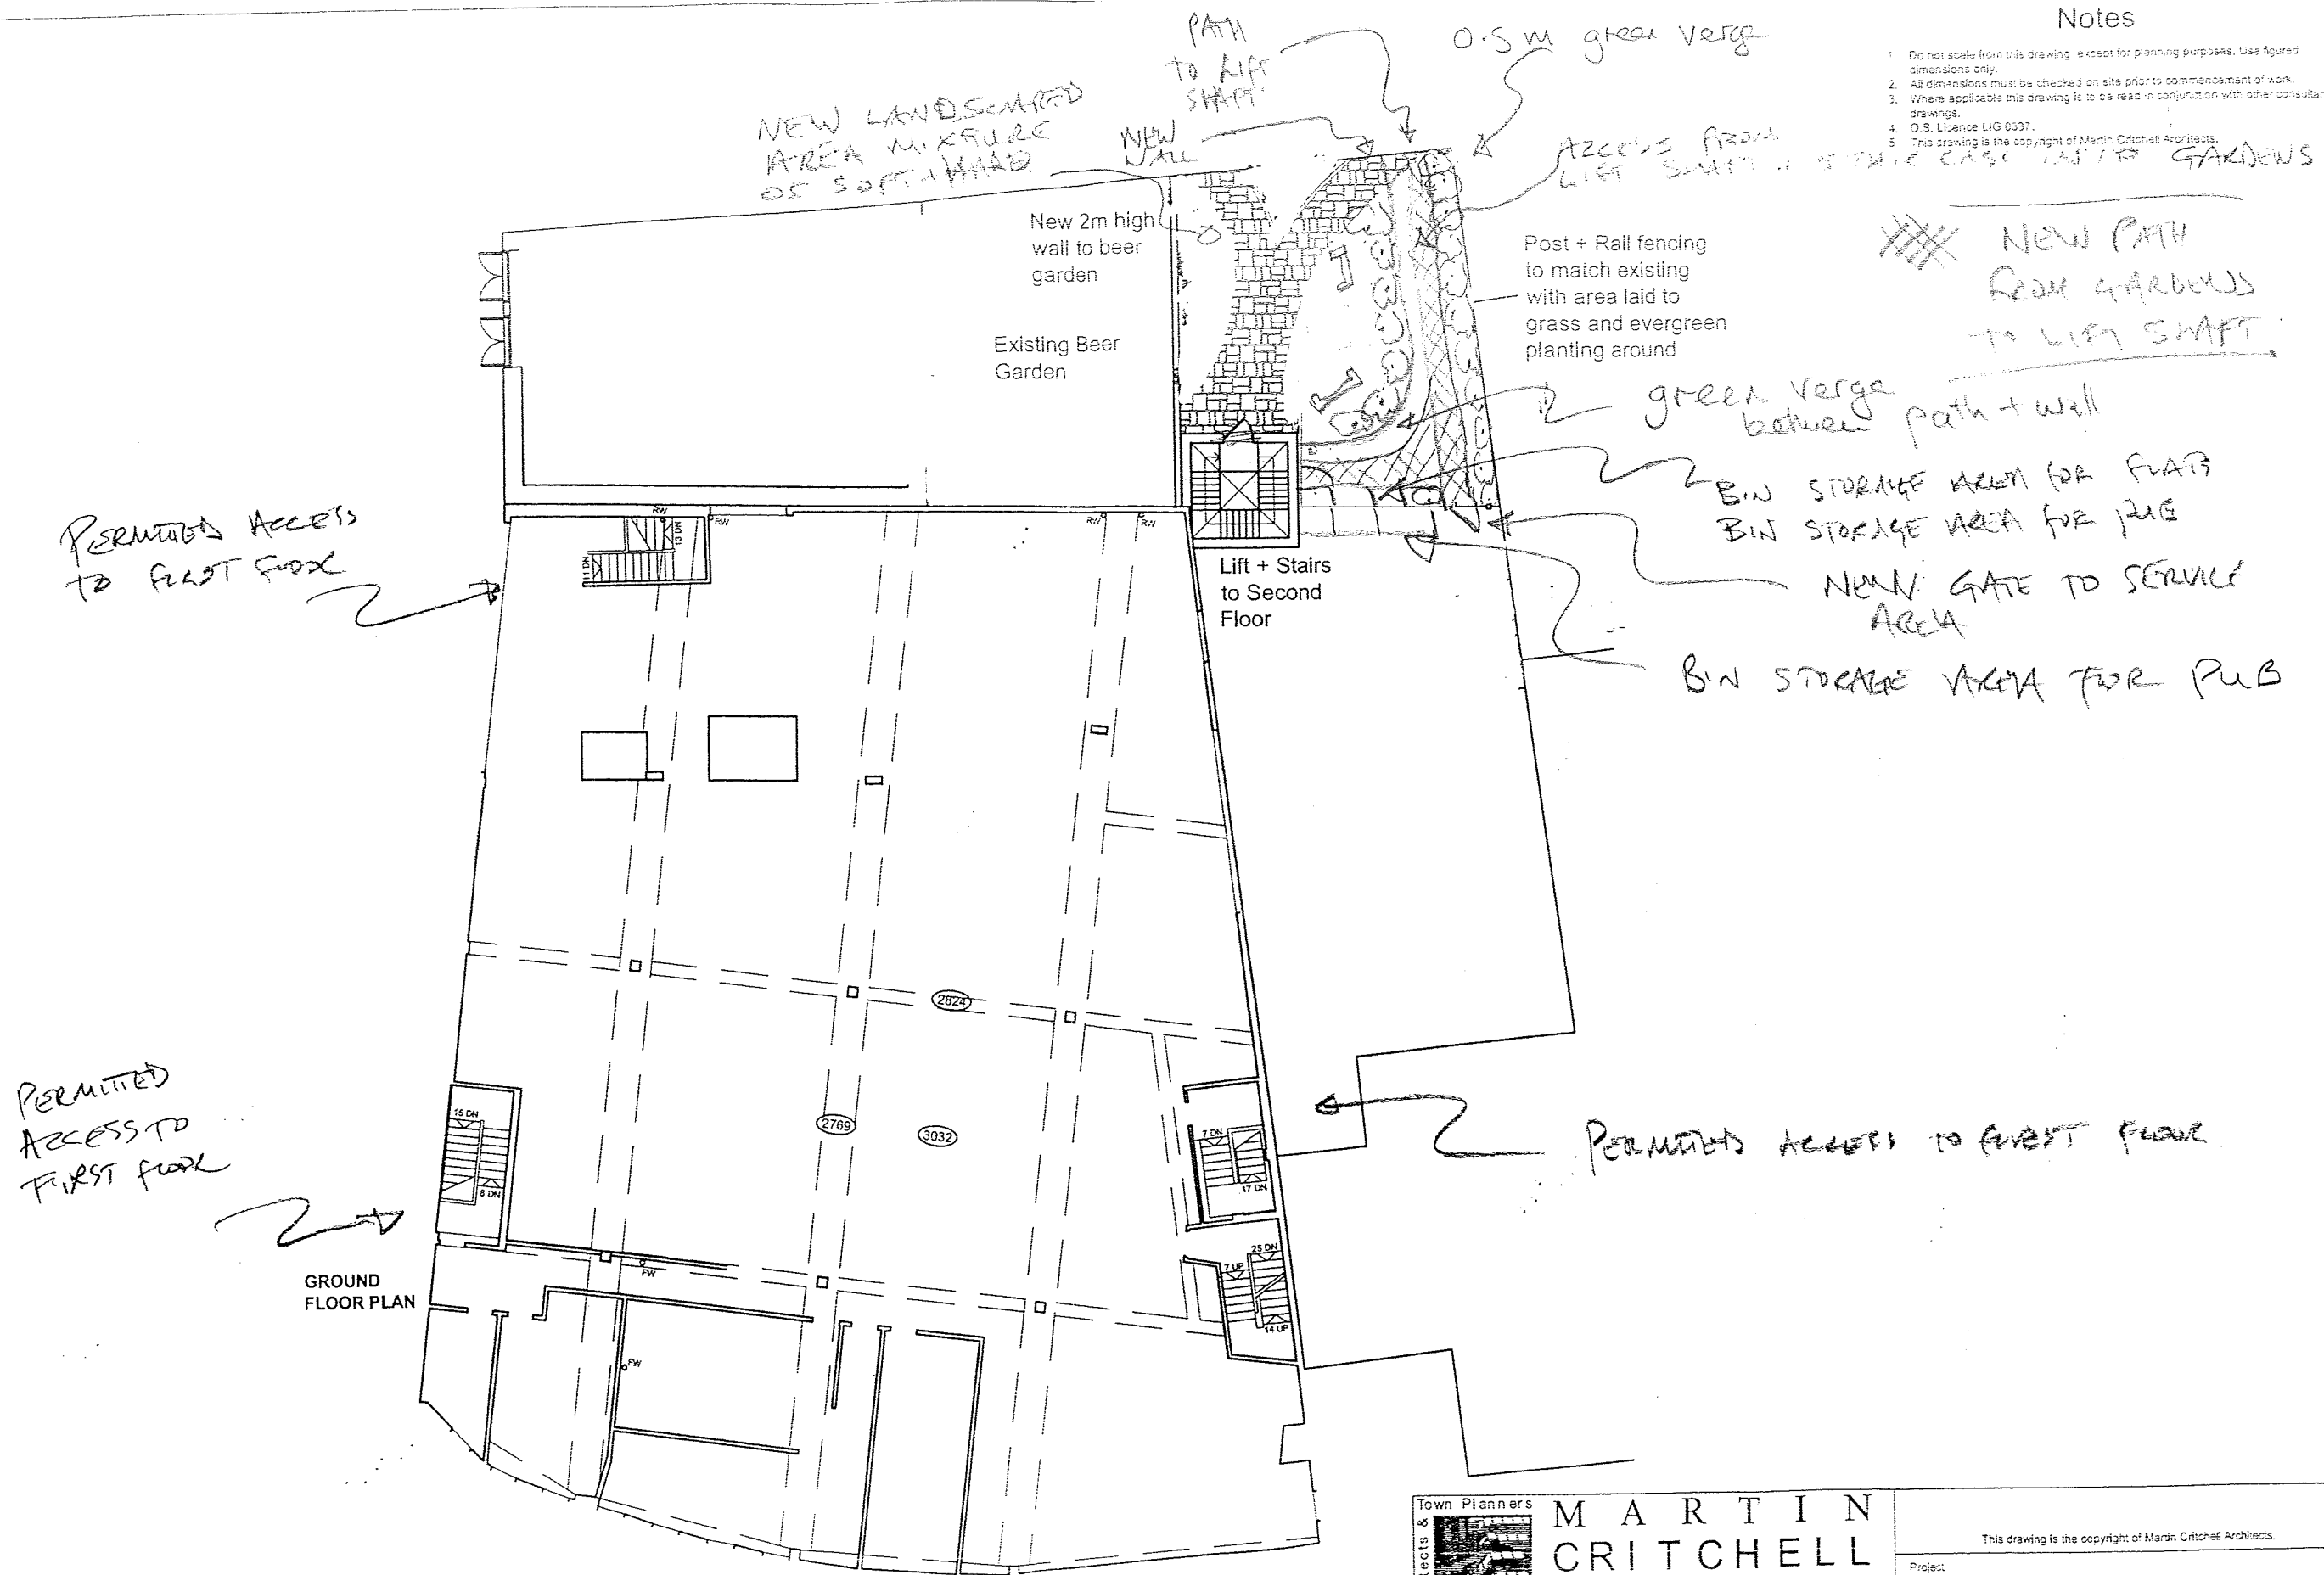

MARTIN CRITCHELL ARCHITECTS

Severals House • Severals Road • Midhurst • GU29 0LX
tel: 01730 815539
e-mail: info@mcarchitects.co.uk

Client:

Regent Properties Ltd

This drawing is the copyright of Martin Critchell Architects.

Project:

Residential Development
2-10 Queensway
Bognor Regis

Drawing:

Proposed Plans

Scale:

1:200

Job number:

15.005

Drawing number:

01

Revision: