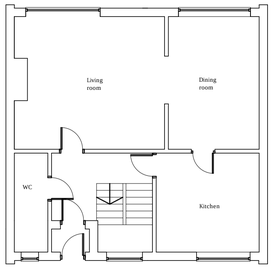

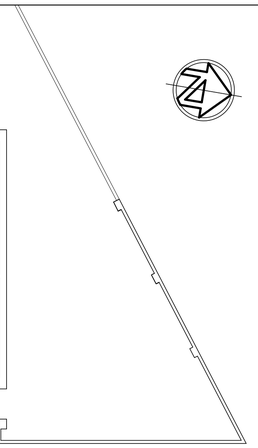

Existing Ground Floor Plan
Scale 1:100

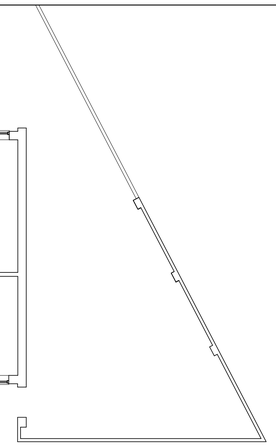

Existing first floor Plan
Scale 1:100

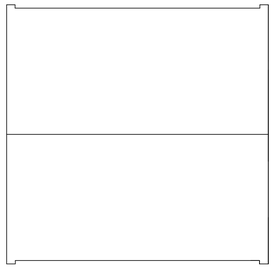

Existing roof Plan
Scale 1:100

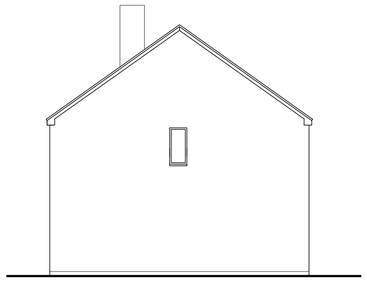

Existing side south elevation
Scale 1:100

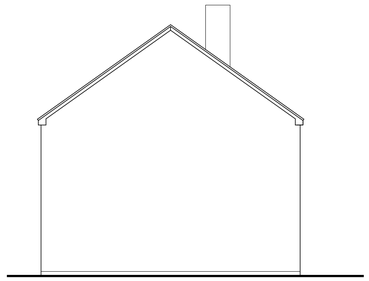

Existing side north elevation
Scale 1:100

Existing rear west elevation
Scale 1:100

Existing front east elevation
Scale 1:100

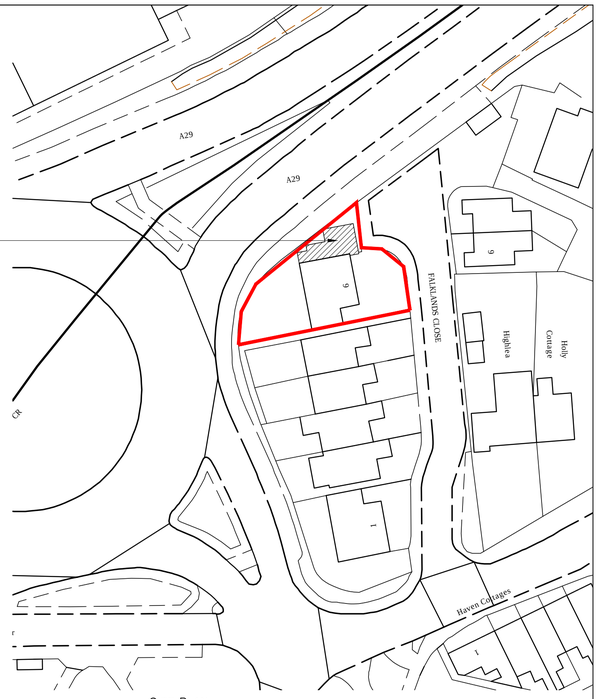

Site Plan
Scale 1:500

Location Plan
Scale 1:1250

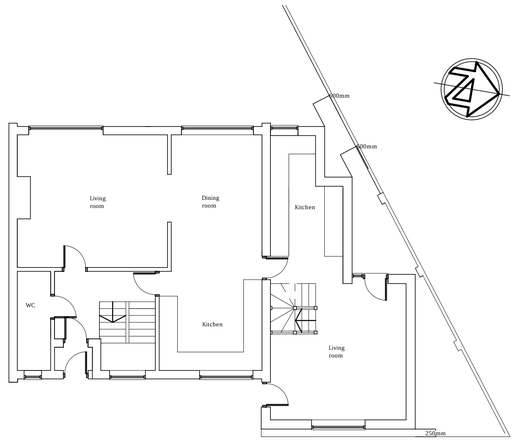

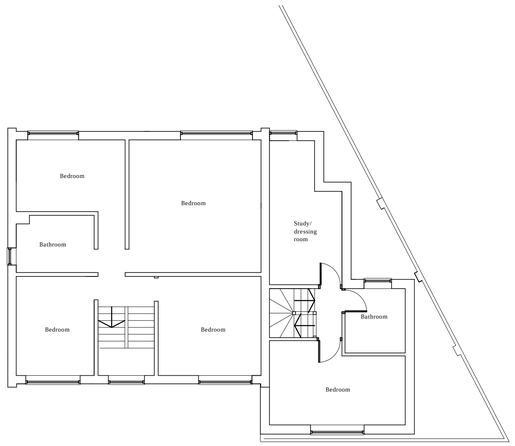

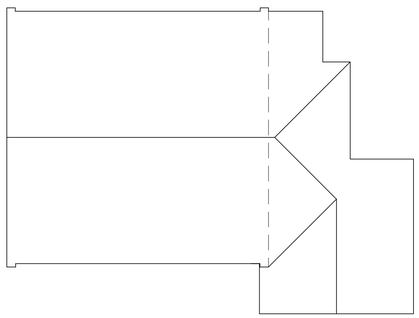

Proposed Ground Floor Plan
Scale 1:100

Proposed first floor Plan
Scale 1:100

Proposed roof Plan
Scale 1:100

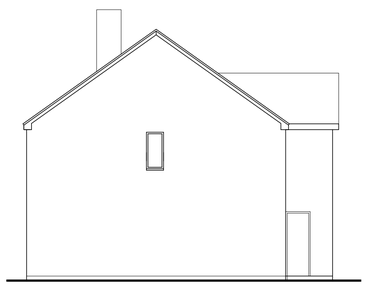

Proposed side south elevation
Scale 1:100

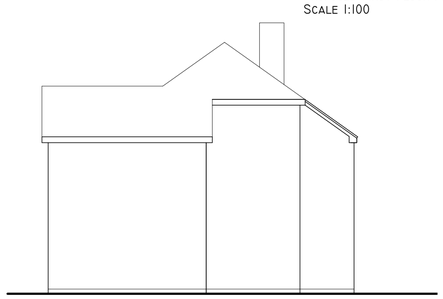

Proposed side north elevation
Scale 1:100

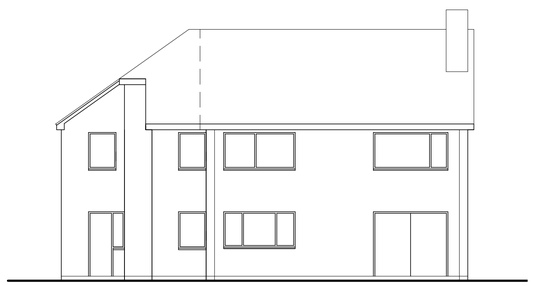

Proposed rear west elevation
Scale 1:100

Proposed front east elevation
Scale 1:100

00	planning	06.02.20

Pope Stevens Architecture Ltd.
Crossways | 2 Beech Avenue
Chichester | West Sussex | PO19 3DR
Telephone: 01243 782 796
Email: pope.stevens@btinternet.com

RIBA Chartered Practice

Project
6 Falklands Close
Bognor Regis
West Sussex

Drawing
Planning Application
Proposed side annex extension
Location, Site, Floor plans and elevations

Date	Drawn by	Scale
Jan 2020	CDP	as shown

Drawing No.	Revision
DPA-01	00

ARUN DISTRICT COUNCIL BR/09/20/HH