



NOTES

Do not scale this drawing.
All dimensions and levels to be checked by
contractor on site prior to commencement of
manufacture.

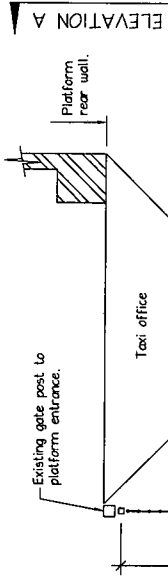

ELEVATION B

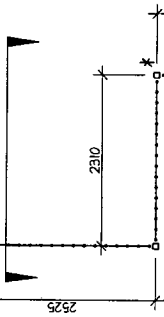

Proposed 1.8m high fence line. Mild steel vertical railing panel fence, pre-galvanised & powder coated. Black finish.



Gate secures here in open position.

Gate locks by padlock from both sides.

Station building.



PLAN ARRANGEMENT TO PROPOSED FENCE LINE

(1:50)

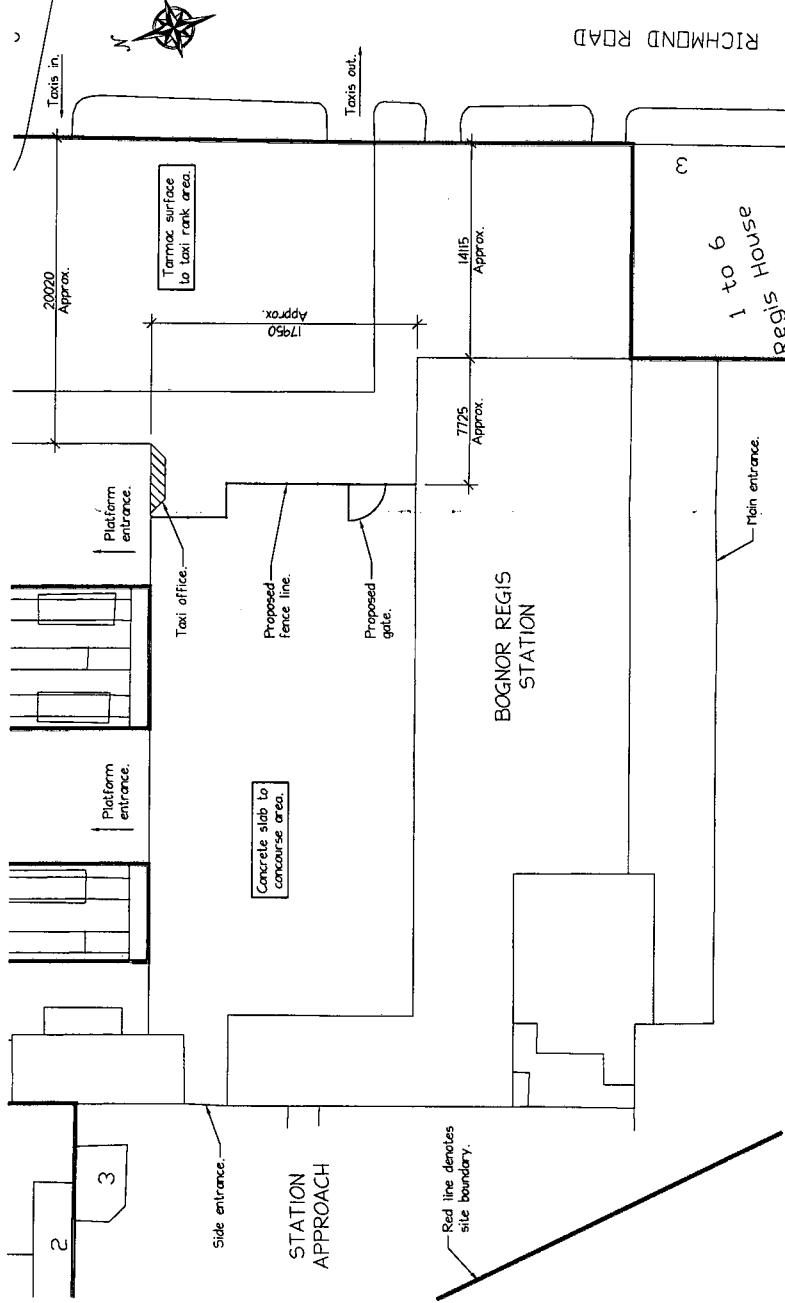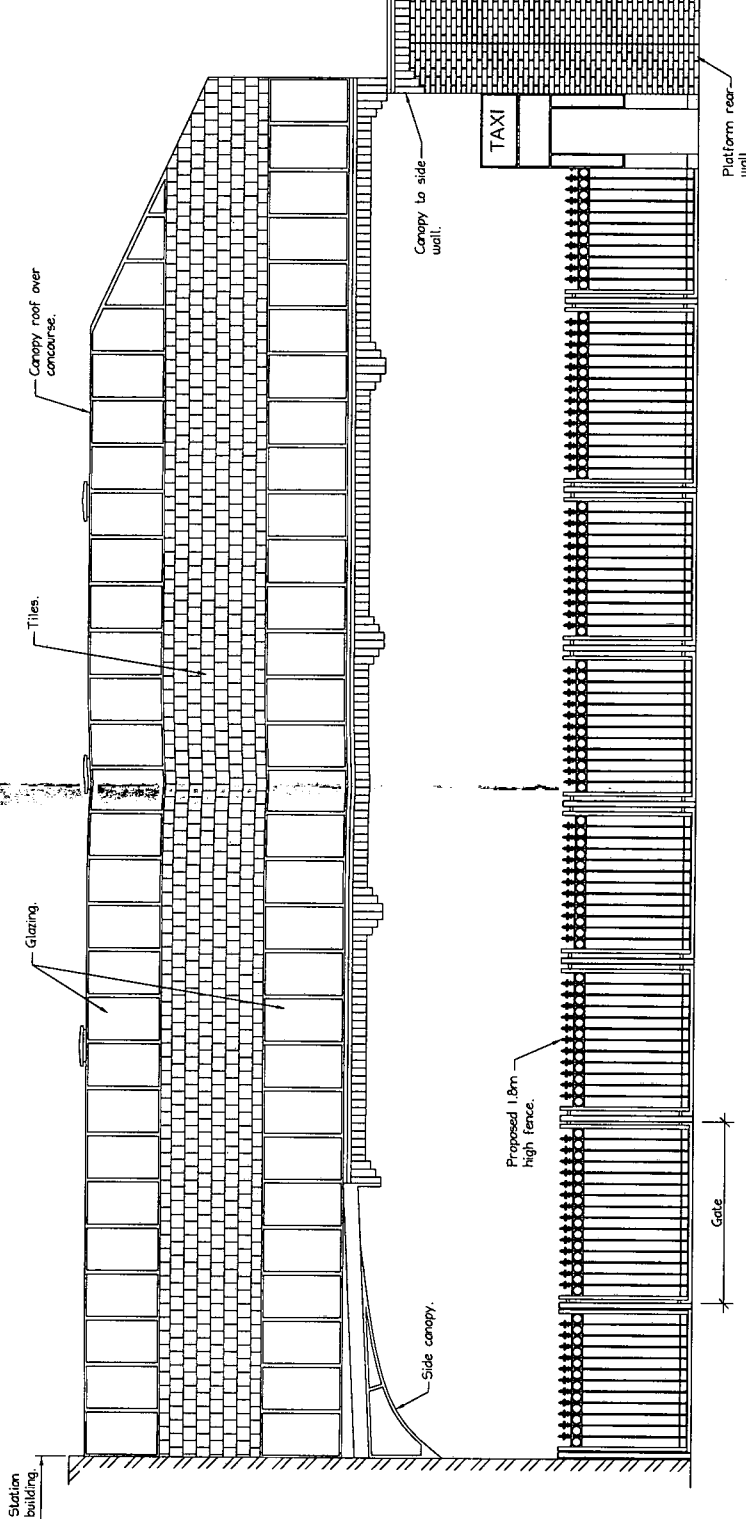

STATION BUILDING LAYOUT

(1:50)

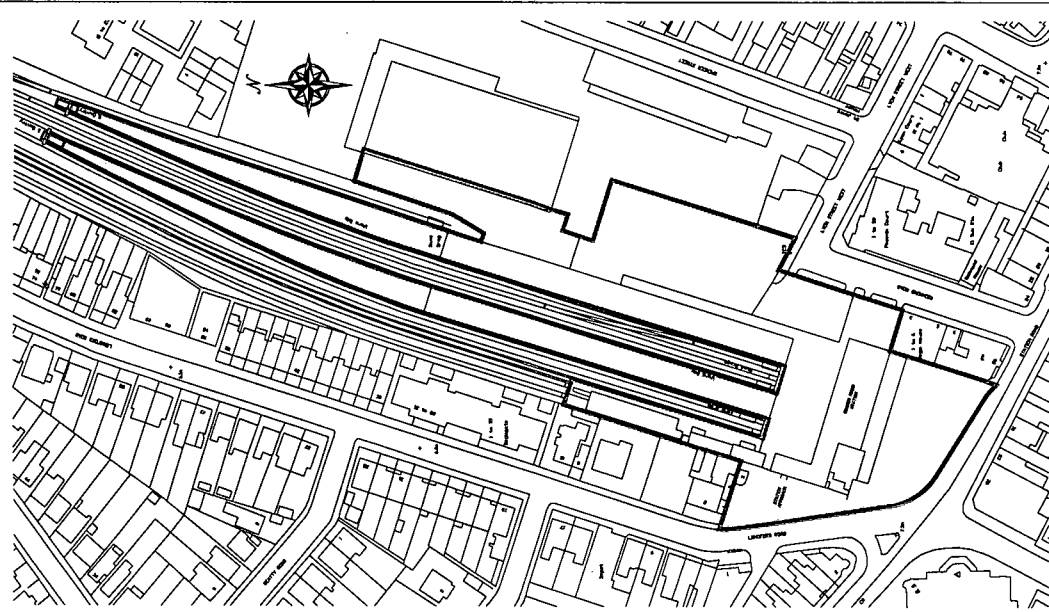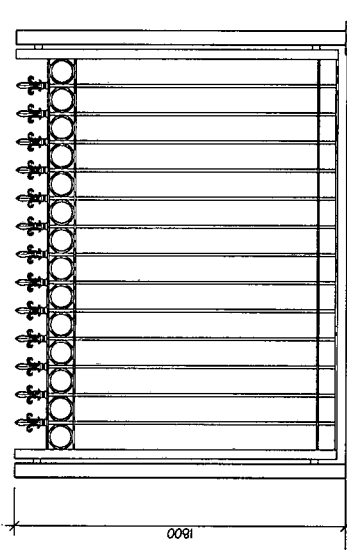

FRANKHAM

Frankham Consultancy Group Limited
Irene House
Five Arches Business Estate
Maidstone Road, Sidcup
Kent, DA14 5SE
t : 020-8309-7777
f : 020-8309-7890
e-mail : enquire@frankham.com
web : www.frankham.com

25 YEARS OF BRINGING IDEAS TO LIFE

Client	SOUTHERN
Project Title	BOGNOR REGIS STATION
Drawing Title	PROPOSED ORNAMENTAL RAILINGS TO CONCOURSE ARRANGEMENT

Drawn by:	KC	Scale:	As shown @ A1	Date:	28/01/08
Designed by:	RAT	Checked by:	RAT	Approved by:	DLP
File Ref:	S:\2008\01\BOGNOR REGIS STATION\BOGNOR REGIS STATION.dwg				
Drawing No.	312708/S/01	Rev.	B		