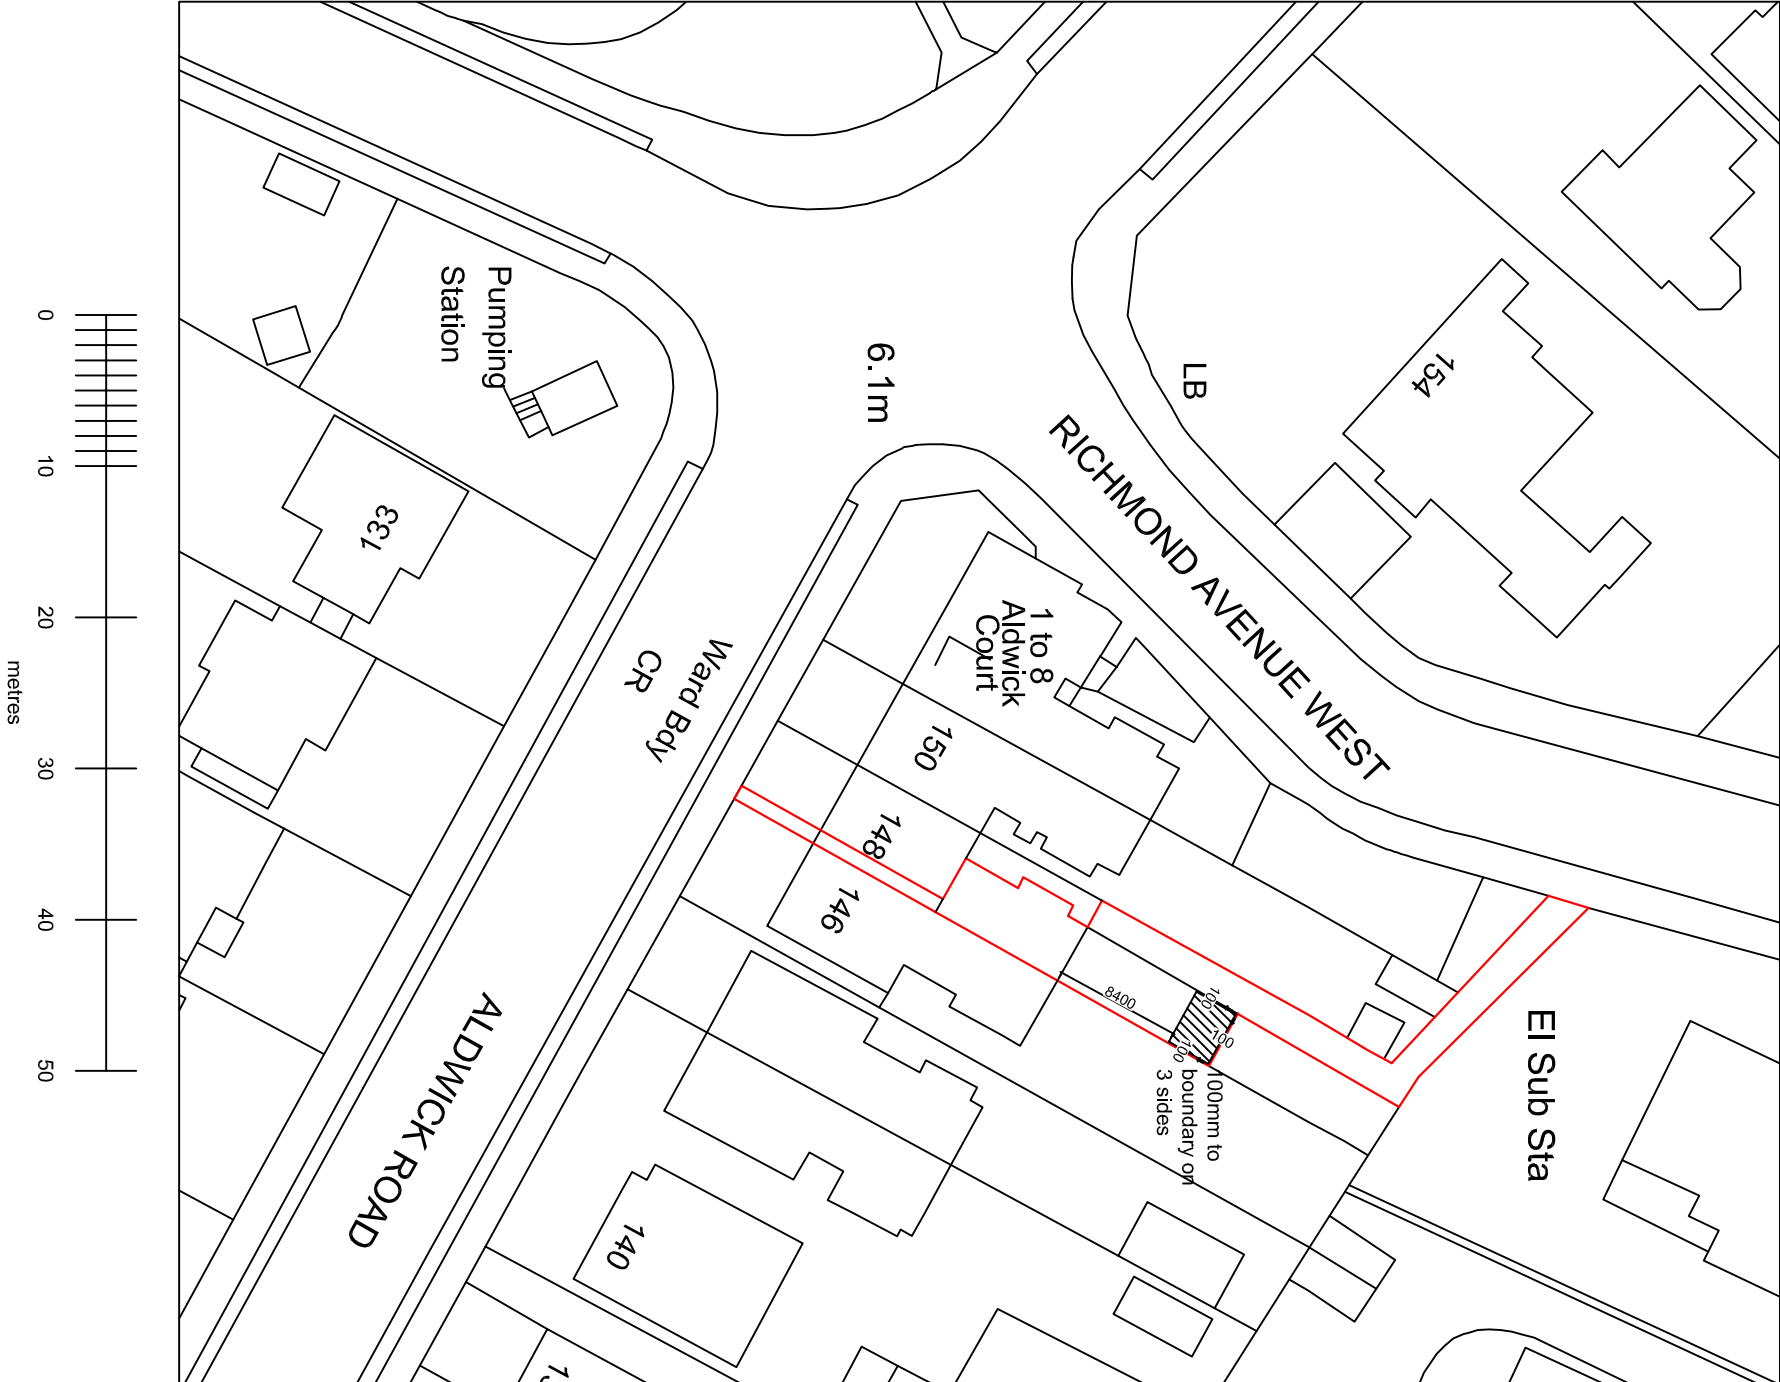
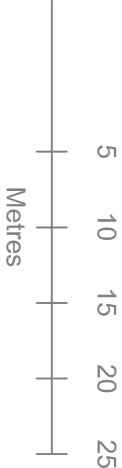
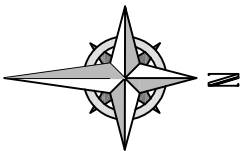


Your Home Plans Ltd The Rafters, Aldwick Road, Bognor Regis, West Sussex, PO21 3RN 01243 950581 june@yourhomeplans.co.uk		Flat B 148 Aldwick Road Bognor Regis West Sussex PO21 2PA		Block Plan	
Project Number: 148ALD-18		Drawing No: B01 REVA			
Date: 8th January 2019					
Drawn By: Your Home Plans Ltd					
Checked By: JEG		Scale: 1:500 A3			