




1.83 x 1.80 metre decidel noise reduction mixed softwood fence panels by 'Forest', Hartlebury, Worcestershire giving up to 30dB sound reduction, sitting on 200 mm concrete gravel boards and supported by 100 x 100 mm wooden posts.

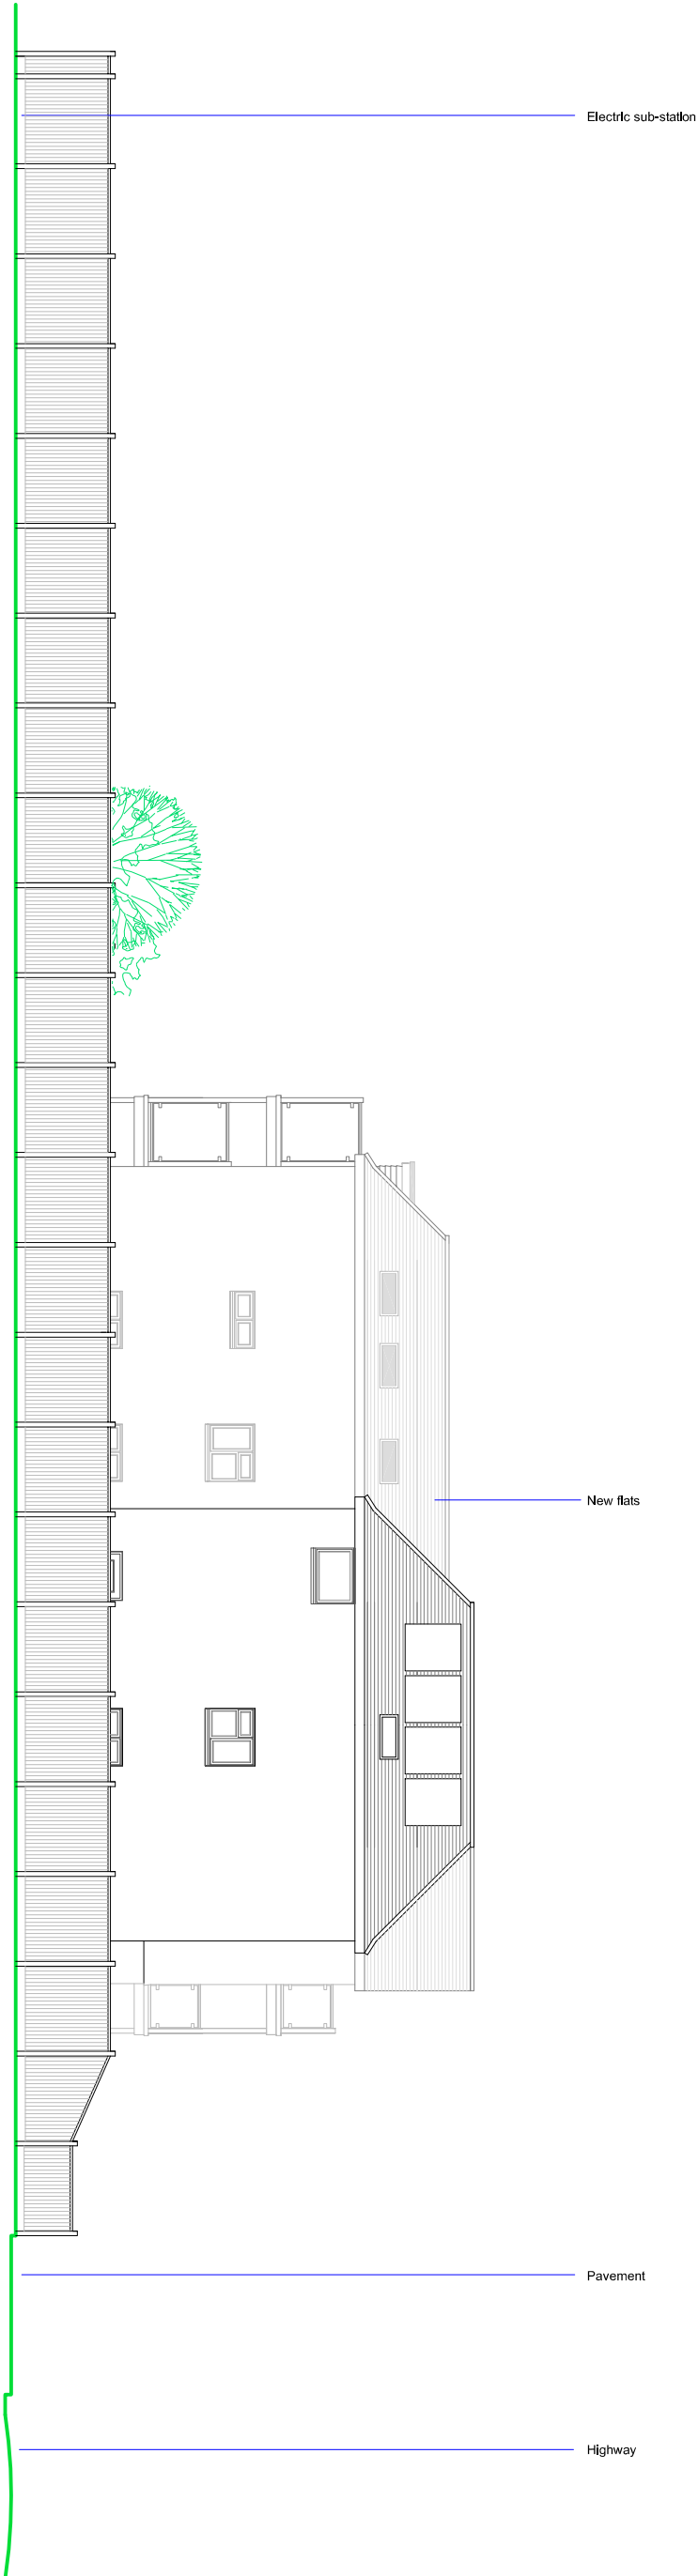

PROPOSED SOUTH WEST ELEVATION

SUSSEX BUILDING CONSULTANCY LIMITED	
99 VICTORIA DRIVE, BOGNOR REGIS, WEST SUSSEX.	LABC LABOURERS' ARCADE BOGNOR REGIS
SCALE - 1/150 REV - DATE - 23/12/2021	TEL - 01243 861379